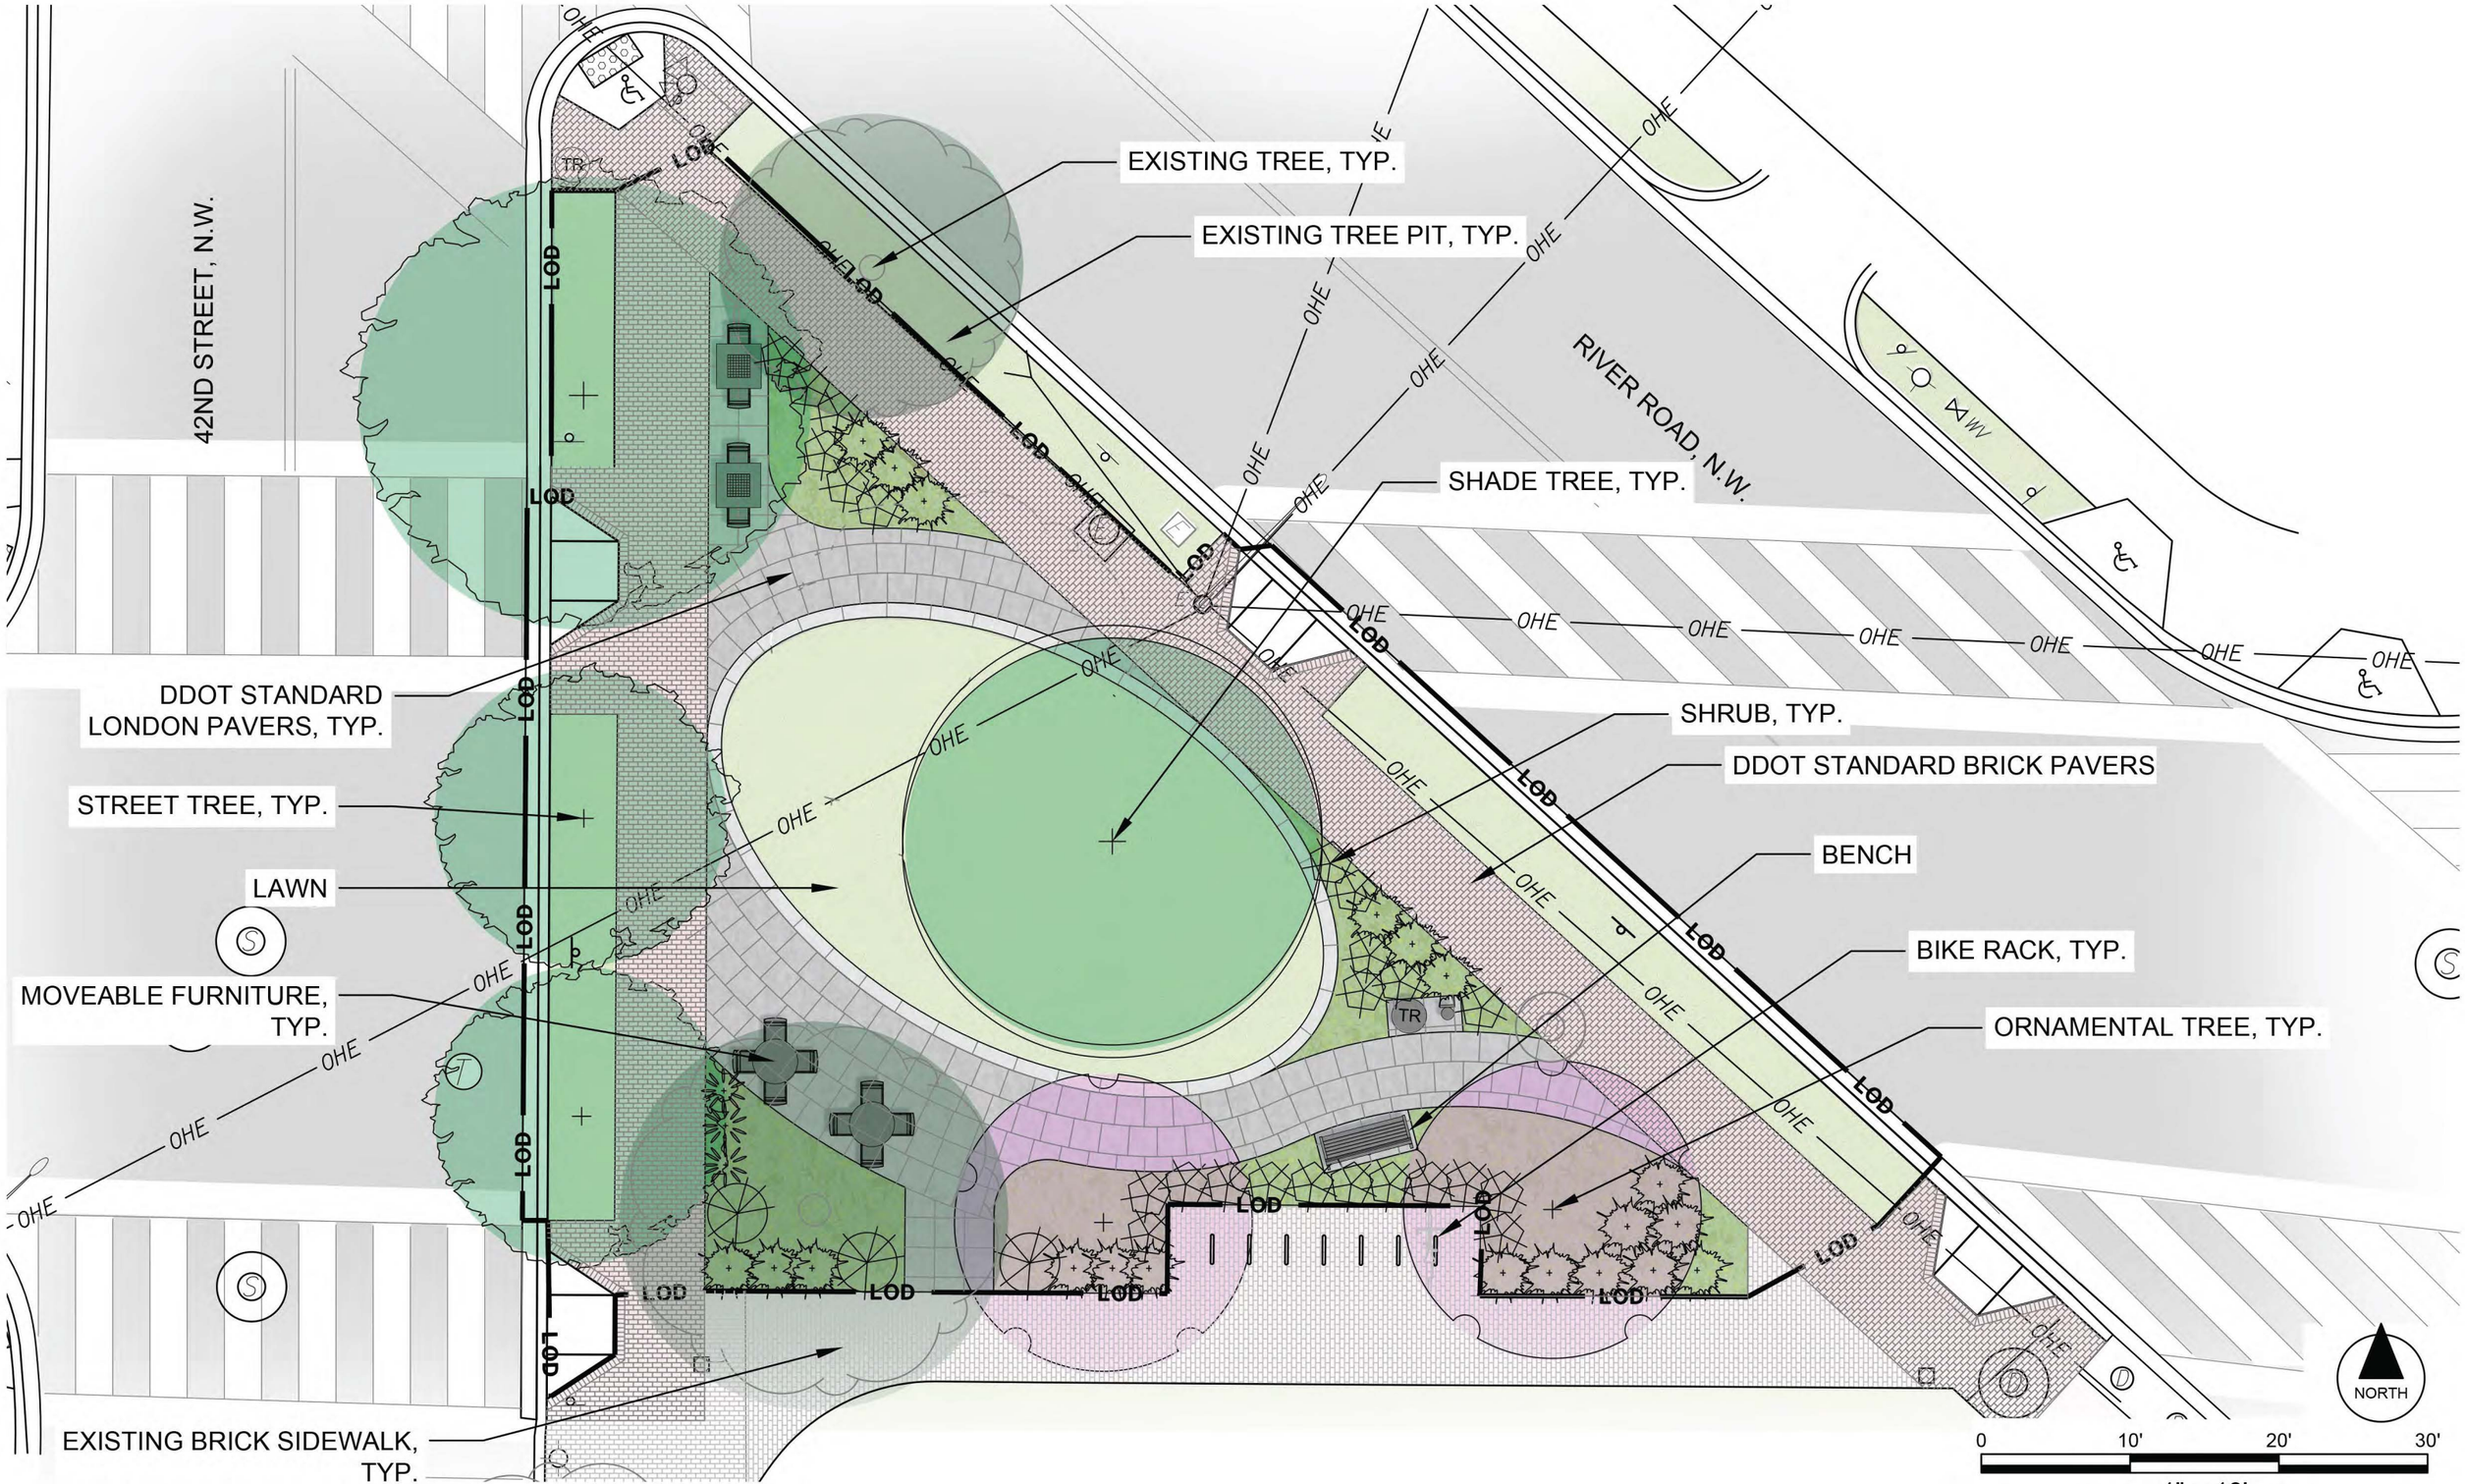

WMC Landscape Architecture + Urban Design Studio

42ND AND BRANDYWINE
SITE PLAN

SCALE: AS NOTED
DATE: 10.14.2021

L01