JOB	SHEET 61 OF 254
CONSTRUCTION	IN-HOUSE ☐ CONTRACT NO. ☐
DESIGN	DETS FILE NO. ☐ DCFA NO. ☐
DESIGN MGR.	IN-HOUSE ☐ E.P.M.C. NO. ☐
INDEX NO.	FOREMAN-INSPECTOR

POST-BID REVISION

NO.	DESCRIPTION	BY	DATE

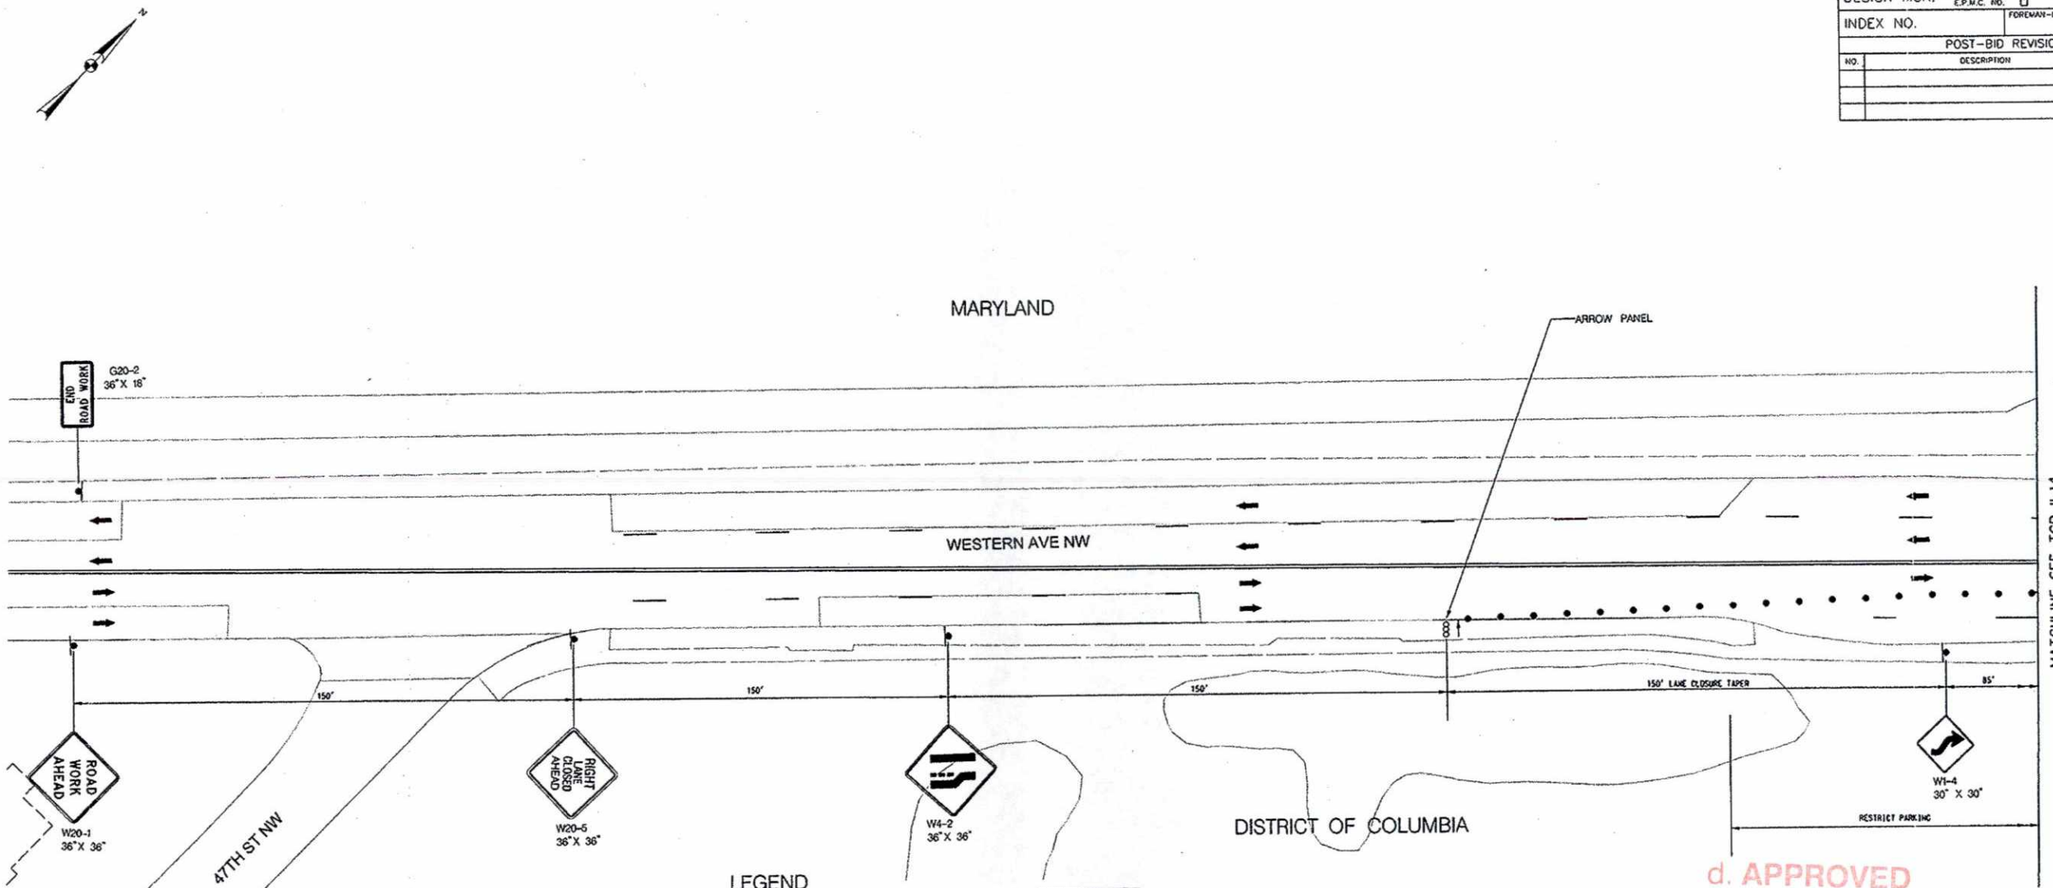

LEGEND

- DRUM
- TEMPORARY SIGN LOCATION
- ARROW PANEL
- TRAFFIC FLOW ARROW
- P — PARKING LANE OFF PEAK HOURS
- LCT — LANE CLOSURE TAPER
- WORK AREA
- ROAD WORK — PROPOSED SIGN

d. APPROVED
NO DEVIATION ALLOWED WITHOUT PRIOR APPROVAL FROM PERMIT OFFICE

SIGNATURE — DATE 1/16/15

NOTE:
A. THE CONTRACTOR SHALL ARRANGE TO CLOSE ALL PARKING AREAS AND BAG METERS AS NECESSARY TO COMPLETE CONSTRUCTION.

DRAFT BID PLAN SUBMITTED 12/17/13–NOT FINAL

20 10 0 20 40
SCALE: 1" = 20'
HORIZONTAL SCALE

DESCRIPTION	CORR	CHKD	APPD	APPD	APPD
REVISIONS					

pepco
A PHI Company

KCI TECHNOLOGIES 03121618.AE
Engineers
Planners
Scientists
Construction Managers
936 Ridgebrook Road
Sparks, Maryland 21152
Telephone: (410) 316-7800
Fax: (410) 316-7818

DISTRICT OF COLUMBIA
JEFFREY F. LAWRENCE
PE900440
REGISTERED
PROFESSIONAL ENGINEER (CIVIL)

Jeffrey F. Lawrence

FOLDS SHOWN ON THIS PLAN DO NOT CONFLICT WITH WATER, SEWER OR STORM DRAIN
PLAN NO.

VERIZON ROW

TREE PERMISSIONS

PROJECT ID

REFERENCE DRAWINGS

WR TYPE.
LOCAL DISTRICT.
CLASSIFICATION.
A.E. /PHONE:
CONTACT /PHONE:

PRINTS: RECORDS MGT., CCC, R/W, SURVEYOR, FDR. MAPS, METERS, MTR. FDR., TR. SHOPS, PHONE CO., GAS CO., C.A.T.V., TOTAL

PERMITS: E.D.O.H., E.D.U.G., WARD, R/W REQD., COUNTY, TOWN, ST. RDS., ST. TR., W.M.C.P., CASMNT., W.S.S.C., UVP, SPC, PG. SPEC., PG. MANT., TOTAL PRINTS

CREW HD
BNDU-CA ___ .CO ___
BNMU-CA ___ .CO ___
FSDO-OH ___ .URD ___
FSDO-OH ___ .URD ___
KNA ___
RSMO-OH ___ .URD ___
RSMU-CA ___ .CO ___

TAX DIST.

PLAT AREA

FOR. NO.

LITTLE FALLS PKWY & RIVER RD
TO FUTURE PEPCO NORTHWEST SUBSTATION
138KV UNDERGROUND TRANSMISSION ROUTE
TRAFFIC CONTROL PLAN

POTOMAC ELECTRIC POWER CO.

SCALE	APPD	APPD	APPD
DATE			
DR. BY			
CHKD.			
INSP.			

TCP II-13
WORK AREA-2

Nadia Pimentel - Division: P007 Utility Services Emp Monday, November 03, 2014 AT 04:02 PM
N:\2012\03121618.A1\Drawings\River Road TCP Plans\WA_2_TCP_II-13.dgn

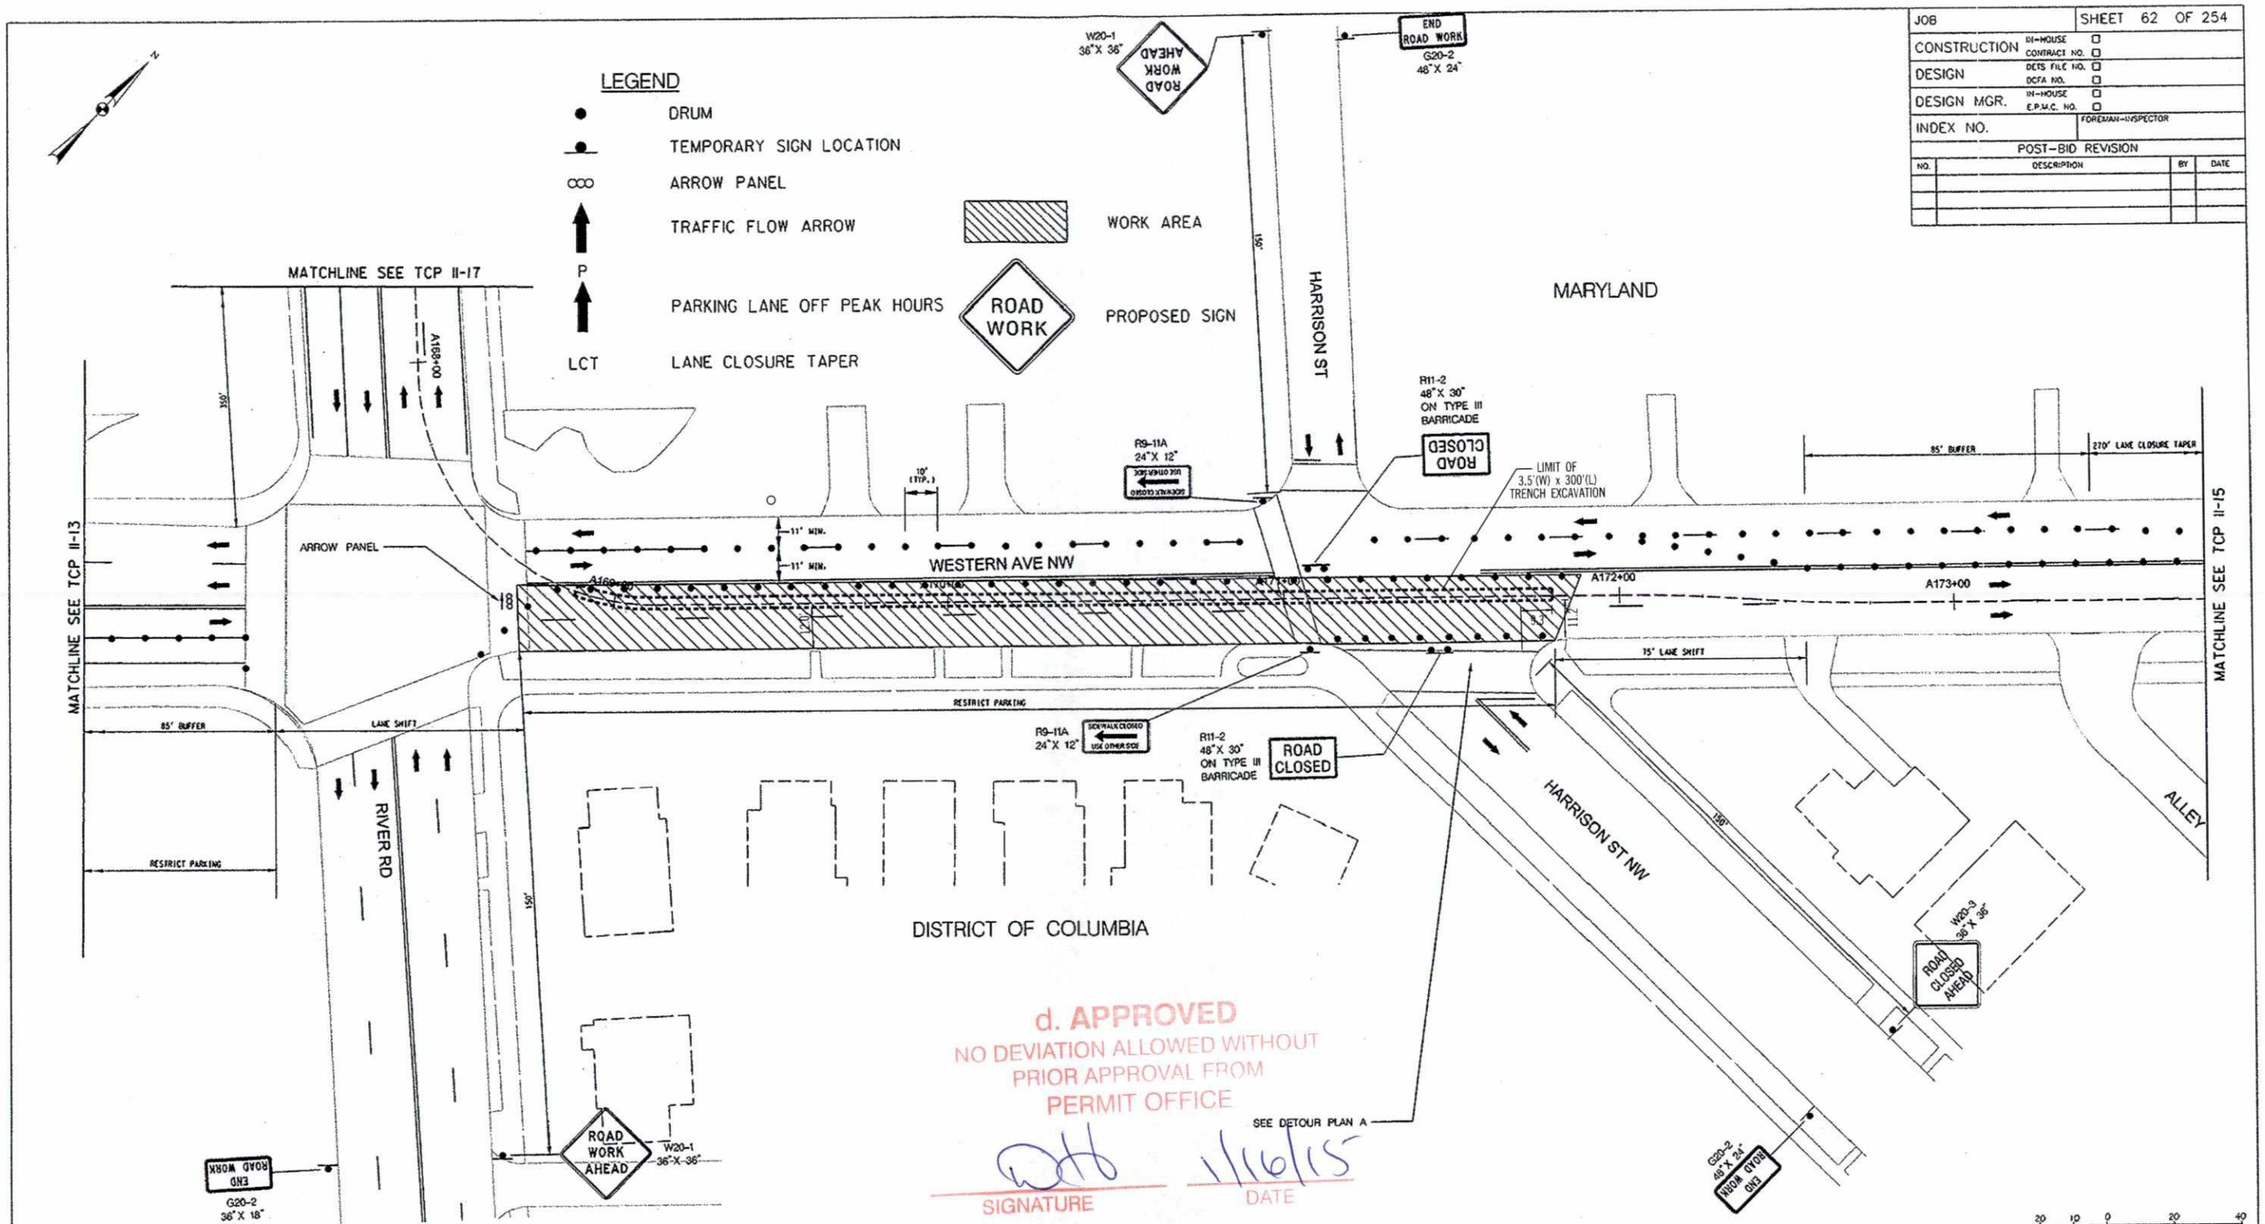

d. APPROVED
NO DEVIATION ALLOWED WITHOUT PRIOR APPROVAL FROM PERMIT OFFICE

SIGNATURE 1/16/15 DATE

NOTE:
A. THE CONTRACTOR SHALL ARRANGE TO CLOSE ALL PARKING AREAS AND BAG METERS AS NECESSARY TO COMPLETE CONSTRUCTION.

DRAFT BID PLAN SUBMITTED 12/17/13–NOT FINAL

SCALE: 1" = 20' HORIZONTAL SCALE

JOB	SHEET 62 OF 254
CONSTRUCTION	IN-HOUSE ☐ CONTRACT NO. ☐
DESIGN	DETS FILE NO. ☐ DCFA NO. ☐
DESIGN MGR.	IN-HOUSE ☐ E.P.M.C. NO. ☐
INDEX NO.	FOREMAN-INSPECTOR

POST-BID REVISION

NO.	DESCRIPTION	BY	DATE

DESCRIPTION	CORR	CHKD	APPD	APPD	APPD
REVISIONS					

pepco
A PHI Company

KCI TECHNOLOGIES 03121618.AE
Engineers Planners Scientists Construction Managers
936 Ridgebrook Road Sparks, Maryland 21152
Telephone: (410) 316-7800 Fax: (410) 316-7818

DISTRICT OF COLUMBIA
JEFFREY F. LAWRENCE
PE900440
REGISTERED PROFESSIONAL ENGINEER (CIVIL)

FOLDS SHOWN ON THIS PLAN DO NOT CONFLICT WITH WATER, SEWER OR STORM DRAIN PLAN NO.
VERIZON ROW
TREE PERMISSIONS
PROJECT ID
REFERENCE DRAWINGS

WR TYPE. LOCAL DISTRICT. CLASSIFICATION.
A.E. /PHONE: CONTACT /PHONE:
PRINTS: RECORDS MGT., CCC, R/W, SURVEYOR, FDR. MAPS, METERS, MTR. FDR., TR. SHOPS, PHONE CO., GAS CO., C.A.T.V., TOTAL
PERMITS: E.D.O.H., E.D.U.G., WARD, R/W RECD., COUNTY, TOWN, ST. RDS., ST. TR., W.N.C.P., EASMNT., W.S.S.C., UVP, SPC, PG. SPEC., PG. MANT., TOTAL PRINTS

CREW HD
BNDU-CA ___ .CO ___
BNMU-CA ___ .CO ___
FSOO-OH ___ .URD ___
FSOO-OH ___ .URD ___
KNA ___
RSMO-OH ___ .URD ___
RSMU-CA ___ .CO ___
TAX DIST.
PLAT AREA
FDR. NO.

LITTLE FALLS PKWY & RIVER RD
TO FUTURE PEPCO NORTHWEST SUBSTATION
138KV UNDERGROUND TRANSMISSION ROUTE
TRAFFIC CONTROL PLAN

POTOMAC ELECTRIC POWER CO.

SCALE	APPD	APPD	APPD
DATE			
DR. BY			
CHKD.			
INSP.			

TCP II-14
WORK AREA-2

Nadia Pimentel - Division: POOT Utility Services Emp Monday, November 03, 2014 AT 04:02 PM
M:\2012\03121618.AI\Drawings\River Road TCP Plans\WA_2_TCP_II-14.dgn

JOB	SHEET 63 OF 254
CONSTRUCTION	IN-HOUSE ☐ CONTRACT NO. ☐
DESIGN	DETS FILE NO. ☐ DCFA NO. ☐
DESIGN MGR.	IN-HOUSE ☐ E.P.M.C. NO. ☐
INDEX NO.	FOREMAN-INSPECTOR

POST-BID REVISION

NO.	DESCRIPTION	BY	DATE

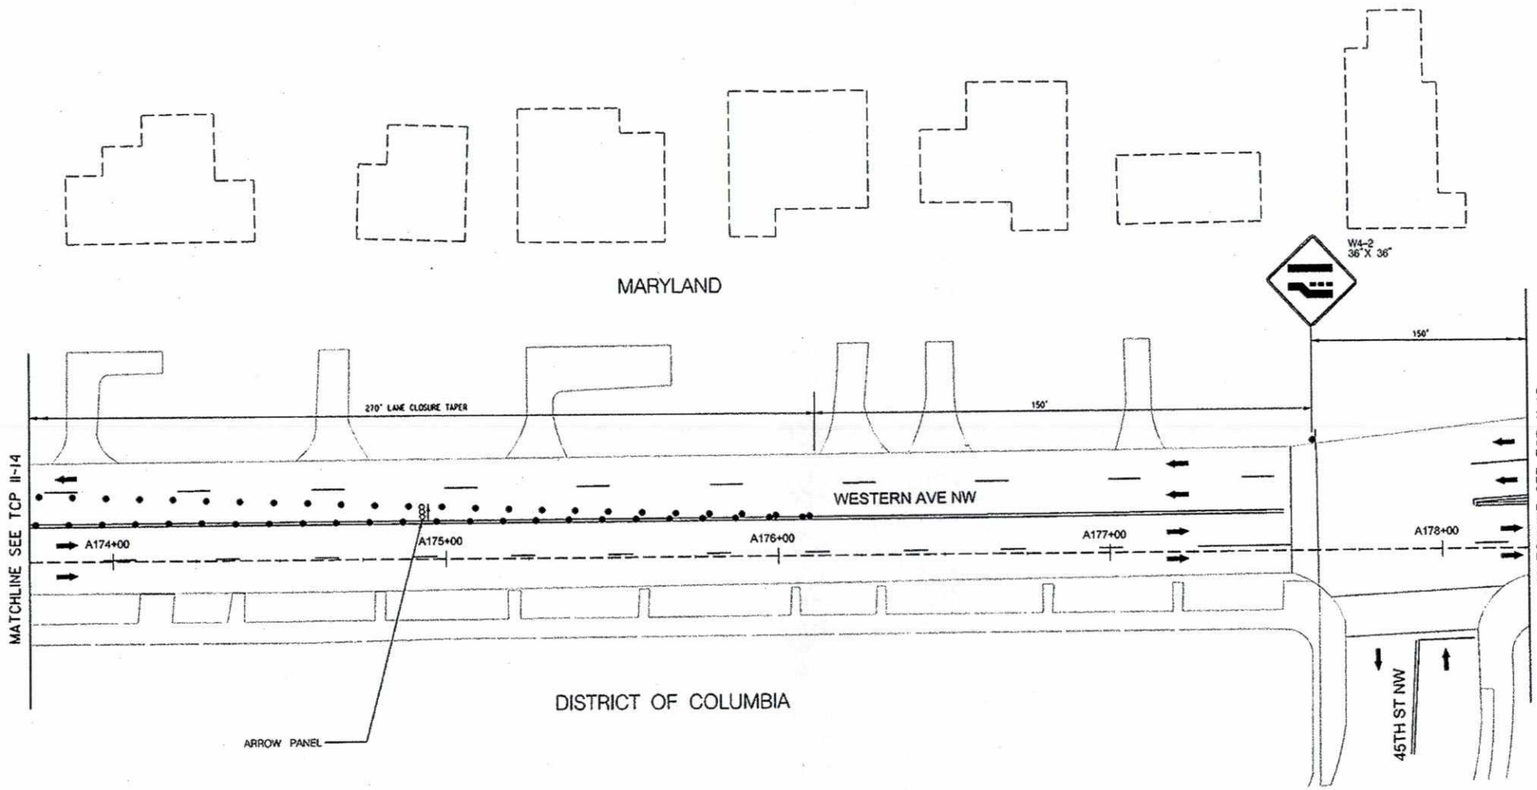

LEGEND

- DRUM
- TEMPORARY SIGN LOCATION
- ARROW PANEL
- TRAFFIC FLOW ARROW
- P — PARKING LANE OFF PEAK HOURS
- LCT — LANE CLOSURE TAPER
- WORK AREA
- ROAD WORK — PROPOSED SIGN

d. APPROVED
NO DEVIATION ALLOWED WITHOUT PRIOR APPROVAL FROM PERMIT OFFICE

SIGNATURE 1/16/15 DATE

NOTE:
A. THE CONTRACTOR SHALL ARRANGE TO CLOSE ALL PARKING AREAS AND BAG METERS AS NECESSARY TO COMPLETE CONSTRUCTION.

DRAFT BID PLAN SUBMITTED 12/17/13-NOT FINAL

20 10 0 20 40
SCALE: 1" = 20'
HORIZONTAL SCALE

DESCRIPTION	CORR	CHKD	APPD	APPD	APPD
REVISIONS					

pepco
A PHI Company

KCI TECHNOLOGIES 03121618.AE
Engineers
Planners
Scientists
Construction Managers
936 Ridgepark Road
Sparks, Maryland 21152
Telephone: (410) 316-7800
Fax (410) 316-7818

DISTRICT OF COLUMBIA
JEFFREY F. LAWRENCE
PE900440
REGISTERED
PROFESSIONAL ENGINEER (CIVIL)

POLES SHOWN ON THIS PLAN DO NOT CONFLICT WITH WATER, SEWER OR STORM DRAIN
PLAN NO.
VERIZON RD#
TREE PERMISSIONS
PROJECT ID
REFERENCE DRAWINGS

WR TYPE.
LOCAL DISTRICT.
CLASSIFICATION.
A.E. /PHONE:
CONTACT /PHONE:

PRINTS
RECORDS MGT.
CCC
R/W
SURVEYOR
FOR.MAPS
METERS
MTR.FOR.
TR.SHOPS
PHONE CO.
GAS CO.
C.A.T.V.
TOTAL

PERMITS
E.D.O.H.
E.D.U.G.
WARD
R/W REQD.
COUNTY
TOWN
ST.RDS.
ST.TR.
M.N.C.P.
EASMNT.
W.S.S.C.
UVP
SPC
PG.SPEC.
PG.MANT.
TOTAL PRINTS

CREW NO
BNDU-CA ___.CO ___
BNMU-CA ___.CO ___
FSDO-OH ___.URD ___
FSDO-OH ___.URD ___
KNA ___
RSMO-OH ___.URD ___
RSMU-CA ___.CO ___
TAX DIST.
PLAT AREA
FOR. NO.

LITTLE FALLS PKWY & RIVER RD
TO FUTURE PEPCO NORTHWEST SUBSTATION
138KV UNDERGROUND TRANSMISSION ROUTE
TRAFFIC CONTROL PLAN

POTOMAC ELECTRIC POWER CO.

SCALE	APPD	APPD	APPD
DATE			
DR. BY			
CHKD.			
INSP.			

TCP II-15
WORK AREA-2

Nadia Pimentel - Division: PDOT Utility Services Emp Monday, November 03, 2014 AT 04:02 PM
M:\2012\03121618.AI\Drawings\River Road TCP Plans\WA_2_TCP_II-15.dgn

JOB	SHEET 64 OF 254
CONSTRUCTION	IN-HOUSE ☐ CONTRACT NO. ☐
DESIGN	DETS FILE NO. ☐ DCFA NO. ☐
DESIGN MGR.	IN-HOUSE ☐ E.P.M.C. NO. ☐
INDEX NO.	FOREMAN-INSPECTOR

POST-BID REVISION

NO.	DESCRIPTION	BY	DATE

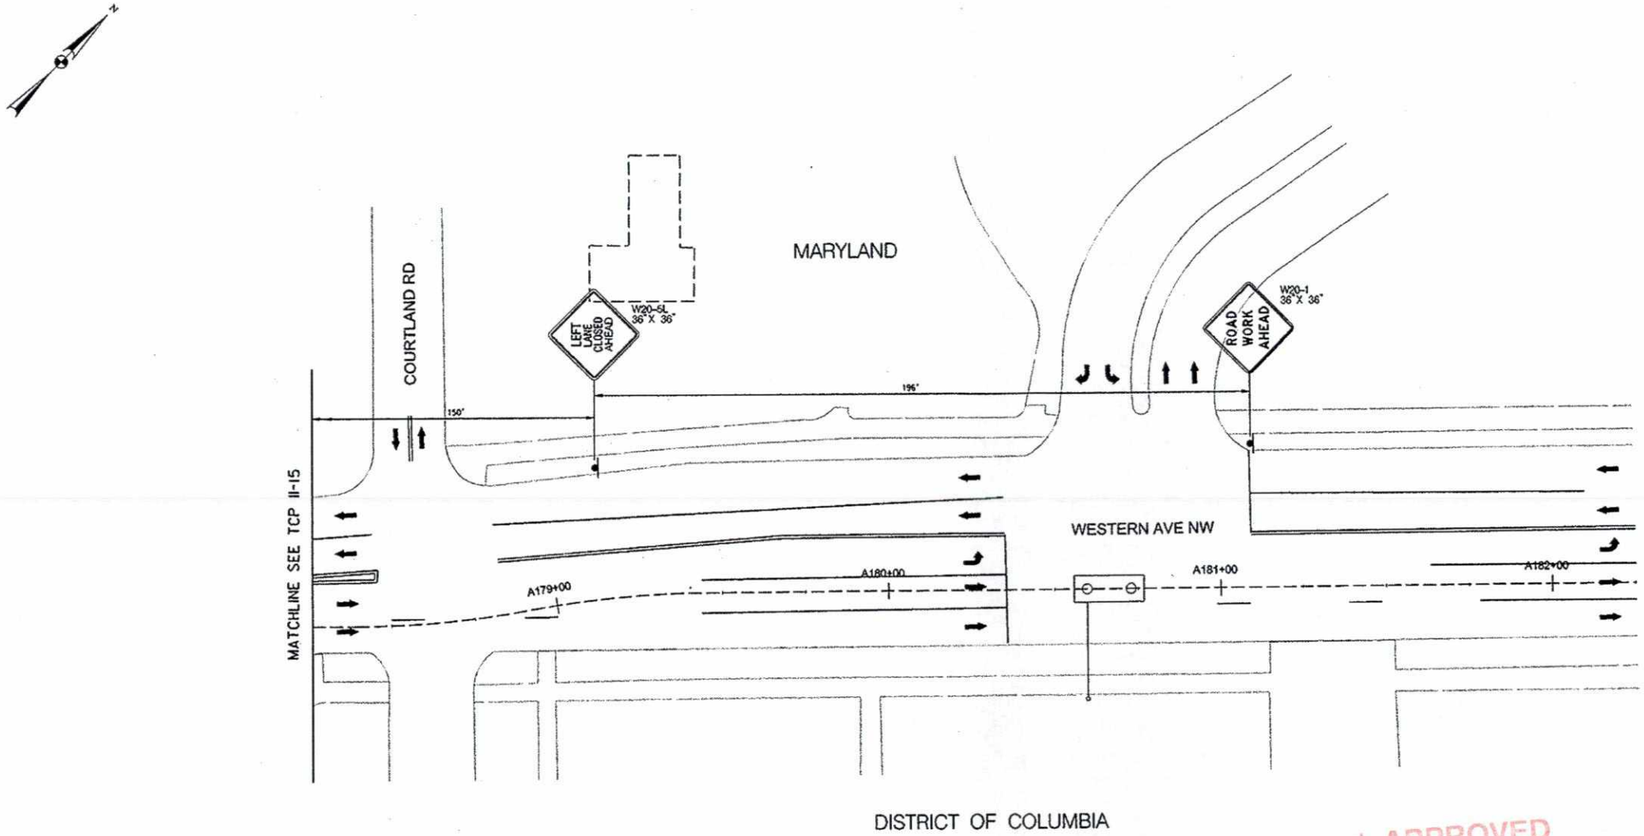

d. APPROVED
NO DEVIATION ALLOWED WITHOUT PRIOR APPROVAL FROM PERMIT OFFICE

SIGNATURE 1/16/15 DATE

LEGEND

- DRUM
- TEMPORARY SIGN LOCATION
- ARROW PANEL
- TRAFFIC FLOW ARROW
- P — PARKING LANE OFF PEAK HOURS
- LCT — LANE CLOSURE TAPER
- WORK AREA
- ROAD WORK — PROPOSED SIGN

NOTE:
A. THE CONTRACTOR SHALL ARRANGE TO CLOSE ALL PARKING AREAS AND BAG METERS AS NECESSARY TO COMPLETE CONSTRUCTION.

20 10 0 20 40
SCALE: 1" = 20'
HORIZONTAL SCALE

DRAFT BID PLAN SUBMITTED 12/17/13–NOT FINAL

DESCRIPTION	CORR	CHKD	APPD	APPD	APPD
REVISIONS					

pepco
A PHI Company

KCI TECHNOLOGIES 03121618.AE
Engineers
Planners
Scientists
Construction Managers
936 Ridgebrook Road
Sparks, Maryland 21152
Telephone: (410) 316-7800
Fax: (410) 316-7818

DISTRICT OF COLUMBIA
JEFFREY F. LAWRENCE
PE900440
REGISTERED
PROFESSIONAL ENGINEER (CIVIL)

POLES SHOWN ON THIS PLAN DO NOT CONFLICT WITH WATER, SEWER OR STORM DRAIN PLAN NO.

VERIZON ROW

TREE PERMISSIONS

PROJECT ID

REFERENCE DRAWINGS

WR TYPE. | LOCAL DISTRICT. | CLASSIFICATION.

A.E. /PHONE: | CONTACT /PHONE:

PRINTS: RECORDS MGT., CCC, R/W, SURVEYOR, FOR.MAPS, METERS, MTR.FOR., TR.SHOPS, PHONE CO., GAS CO., C.A.T.V., TOTAL

PERMITS: E.O.O.H., E.O.U.G., WARD, R/W REQD., COUNTY, TOWN, ST.RDS., ST.TR., M.H.C.P., EASMNT., W.S.S.C., UVP, SPC, PG.SPEC., PG.MANT., TOTAL PRINTS

CREW NO.
BNDU-CA ___.CO ___
BNMU-CA ___.CO ___
FSDO-OH ___.URD ___
FSDO-OH ___.URD ___
KNA ___
RSMO-OH ___.URD ___
RSMU-CA ___.CO ___

TAX DIST.

PLAT AREA

FOR. NO.

LITTLE FALLS PKWY & RIVER RD
TO FUTURE PEPCO NORTHWEST SUBSTATION
138KV UNDERGROUND TRANSMISSION ROUTE
TRAFFIC CONTROL PLAN

POTOMAC ELECTRIC POWER CO.

SCALE	APPD	APPD	APPD
DATE			
DR. BY			
CHKD.			
INSP.			

TCP II-16
WORK AREA-2

Nadia Pimentel - Division: PODT Utility Services Emp Monday, November 03, 2014 AT 04:02 PM
M:\2012\03121618.A1\Drawings\River Road TCP Plans\WA_2_TCP_II-16.dgn

JOB	SHEET 65 OF 254
CONSTRUCTION	IN-HOUSE ☐ CONTRACT NO. ☐
DESIGN	DETS FILE NO. ☐ DCFA NO. ☐
DESIGN MGR.	IN-HOUSE ☐ E.P.M.C. NO. ☐
INDEX NO.	FOREMAN-INSPECTOR

POST-BID REVISION

NO.	DESCRIPTION	BY	DATE

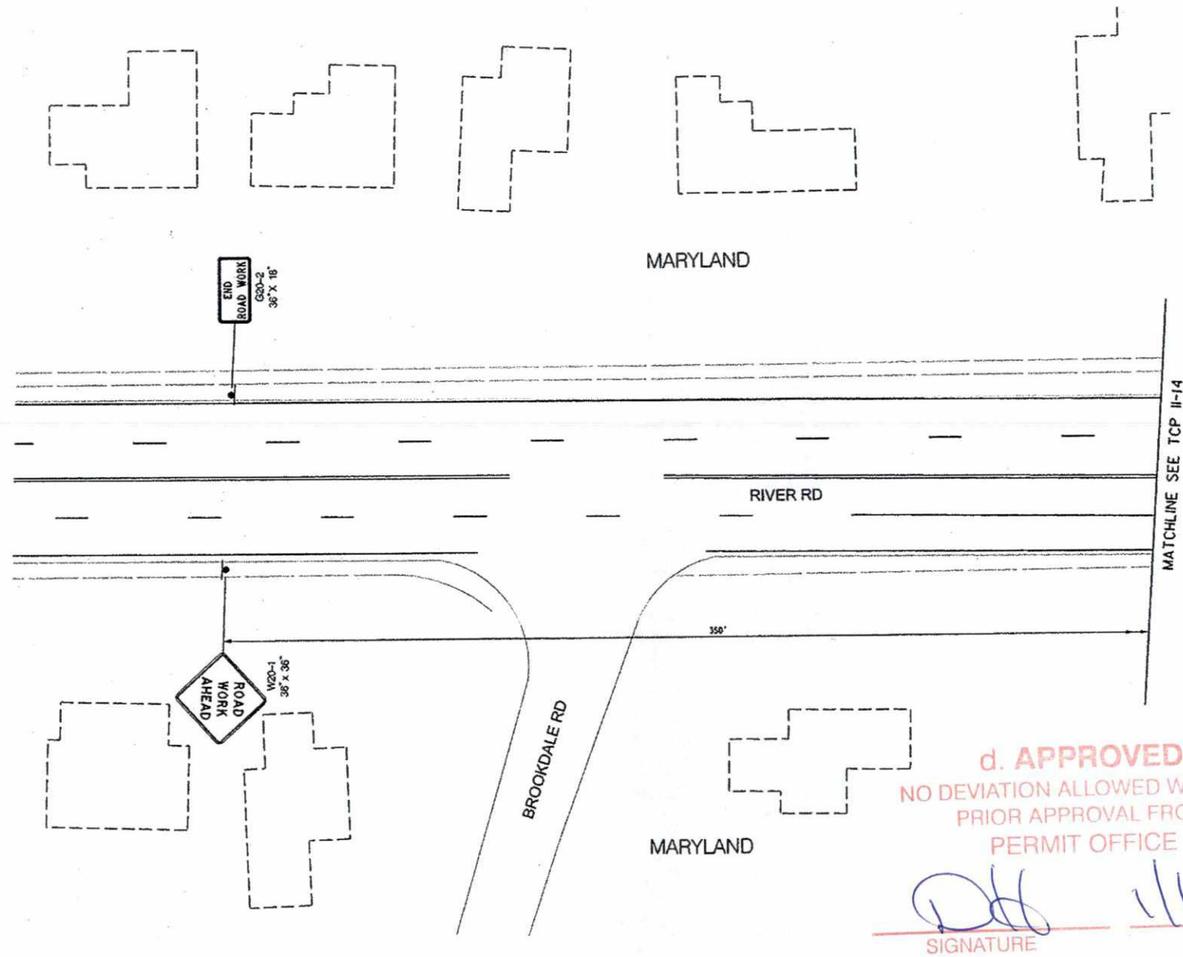

d. APPROVED
NO DEVIATION ALLOWED WITHOUT
PRIOR APPROVAL FROM
PERMIT OFFICE

SIGNATURE 1/16/15 DATE

LEGEND

- DRUM
- TEMPORARY SIGN LOCATION
- ARROW PANEL
- TRAFFIC FLOW ARROW
- P — PARKING LANE OFF PEAK HOURS
- LCT — LANE CLOSURE TAPER
- WORK AREA
- ROAD WORK — PROPOSED SIGN

NOTE:
A. THE CONTRACTOR SHALL ARRANGE TO CLOSE ALL PARKING AREAS AND BAG METERS AS NECESSARY TO COMPLETE CONSTRUCTION.

20 10 0 20 40
SCALE: 1" = 20'
HORIZONTAL SCALE

DRAFT BID PLAN SUBMITTED 12/17/13-NOT FINAL

DESCRIPTION	CORR	CHKD	APPD	APPD	APPD

REVISIONS

pepco
A PHI Company

KCI TECHNOLOGIES
03121618.AE
ENGINEERS
PLANNERS
SCIENTISTS
CONSTRUCTION MANAGERS
936 RIDGEBROOK ROAD
SPARKS, MARYLAND 21152
TELEPHONE: (410) 316-7800
FAX: (410) 316-7818

DISTRICT OF COLUMBIA
JEFFREY F. LAWRENCE
PE900440
REGISTERED
PROFESSIONAL ENGINEER (CIVIL)

POLES, SHORE DR. PATS, R.W. OR NO CONFLICT WITH WATER, SEWER OR STORM DRAIN
PLAN NO.

VERIZON RQ#

TREE PERMISSIONS

PROJECT ID

REFERENCE DRAWINGS

WR TYPE.
LOCAL DISTRICT.
CLASSIFICATION.
A.E. /PHONE:
CONTACT /PHONE:

PRINTS		PERMITS	
RECORDS MGT.		C.O.O.H.	UVP
CCC		C.O.U.G.	SPC
R/W		WARD	PG.SPEC.
SURVEYOR		R/W REQD.	PG.MAINT.
FOR.MAPS		COUNTY	
METERS		TOWN	
WTR.FOR.		ST.RDS.	
TR.SHOPS		ST.TR.	
PHONE CO.		M.H.C.P.	
GAS CO.		CASHWF.	
C.A.T.V.		W.S.S.C.	
TOTAL		TOTAL PRINTS	

CREW NO
BNDU-CA ___ .CO ___
BNMJ-CA ___ .CO ___
FSDD-OH ___ .URD ___
FSDD-OH ___ .URD ___
XNA ___
RSMD-OH ___ .URD ___
RSMJ-CA ___ .CO ___

TAX DIST.

PLAT AREA

FOR. NO.

	APPD	APPD	APPD
SCALE			
DATE			
DR. BY			
CHKD.			
INSP.			

LITTLE FALLS PKWY & RIVER RD
TO FUTURE PEPCO NORTHWEST SUBSTATION
138KV UNDERGROUND TRANSMISSION ROUTE
TRAFFIC CONTROL PLAN

POTOMAC ELECTRIC POWER CO.

TCP 11-17
WORK AREA-2

Nadia Pimentel - Division: PODF Utility Services Emp Monday, November 03, 2014 AT 04:02 PM
W:\2012\03121618.AI\Drawings\River Road TCP Plans\WA_2_TCP_11-17.dgn

JOB	SHEET 66 OF 254
CONSTRUCTION	IN-HOUSE ☐ CONTRACT NO. ☐
DESIGN	DETS FILE NO. ☐ DCFA NO. ☐
DESIGN MGR.	IN-HOUSE ☐ E.P.M.C. NO. ☐
INDEX NO.	FOREMAN-INSPECTOR

POST-BID REVISION

NO.	DESCRIPTION	BY	DATE

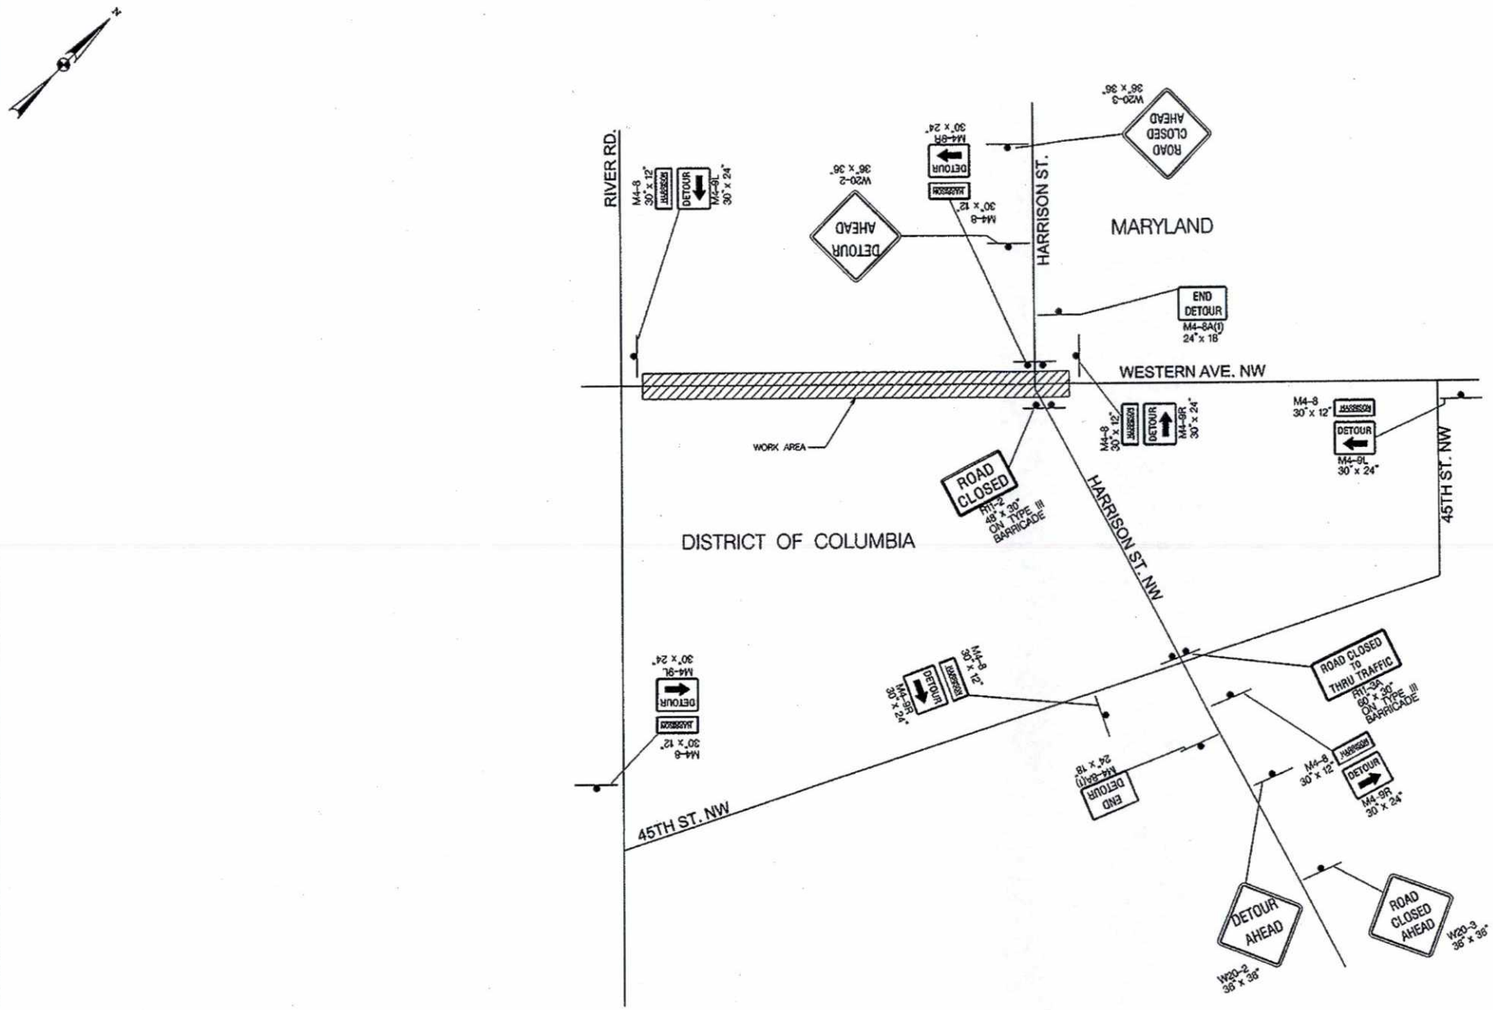

d. APPROVED
NO DEVIATION ALLOWED WITHOUT PRIOR APPROVAL FROM PERMIT OFFICE

SIGNATURE 1/16/15 DATE

LEGEND

- 1 POST TEMPORARY SIGN
- 2 POST TEMPORARY SIGN
- 3 POST TEMPORARY SIGN
- ROAD WORK — PROPOSED SIGN
- WORK AREA

DETOUR PLAN "A"
NOT TO SCALE

DRAFT BID PLAN SUBMITTED 12/17/13–NOT FINAL

DESCRIPTION	CORR	CHKD	APPD	APPD	APPD
REVISIONS					

pepco
A PHI Company

KCI TECHNOLOGIES
Engineers
Planners
Scientists
Construction Managers
936 Ridgebrook Road
Sparks, Maryland 21152
Telephone: (410) 316-7800
Fax: (410) 316-7818
03121618.AE

DISTRICT OF COLUMBIA
JEFFREY F. LAWRENCE
PE900440
REGISTERED PROFESSIONAL ENGINEER (CIVIL)

POLES SHOWN ON THIS PLAN DO NOT CONFLICT WITH WATER, SEWER OR STORM DRAIN PLAN NO.

VERIZON ROW

TREE PERMISSIONS

PROJECT ID

REFERENCE DRAWINGS

WR TYPE. | LOCAL DISTRICT. | CLASSIFICATION.

A.E. /PHONE: | CONTACT /PHONE:

PRINTS: RECORDS MGT., CCC, R/W, SURVEYOR, FDR. MAPS, METERS, MTR. FDR., TR. SHOPS, PHONE CO., GAS CO., C.A.T.V., TOTAL

PERMITS: E.D.O.H., E.D.U.G., WARD, R/W REQD., COUNTY, TOWN, ST. RDS., ST. TR., M.N.C.P., EASMNT., W.S.S.C., UVP, SPC, PG. SPEC., PG. MANT., TOTAL PRINTS

CREW HQ: BNDU-CA __.CO __; BNMU-CA __.CO __; FSDO-OH __.URO __; FSDO-OH __.URO __; KNA; RSMO-OH __.URO __; RSMU-CA __.CO __

TAX DIST.

PLAT AREA

FDR. NO.

LITTLE FALLS PKWY & RIVER RD
TO FUTURE PEPCO NORTHWEST SUBSTATION
138KV UNDERGROUND TRANSMISSION ROUTE
TRAFFIC CONTROL PLAN

POTOMAC ELECTRIC POWER CO.

SCALE	APPD	APPD	APPD
DATE			
DR. BY			
CHKD.			
INSP.			

TCP II-18
WORK AREA 2

Nadia Pimentel - Division: P007 Utility Services Emp Wednesday, January 07, 2015 AT 03:14 PM
M:\2012\03121618.AI\Drawings\River Road TCP Plans\WA_2_TCP-Detour Plan A.dgn