JOB	SHEET 67 OF 254
CONSTRUCTION	IN-HOUSE ☐ CONTRACT NO. ☐
DESIGN	DETS FILE NO. ☐ DCFA NO. ☐
DESIGN MGR.	IN-HOUSE ☐ E.P.M.C. NO. ☐
INDEX NO.	FOREMAN-INSPECTOR

POST-BID REVISION

NO.	DESCRIPTION	BY	DATE

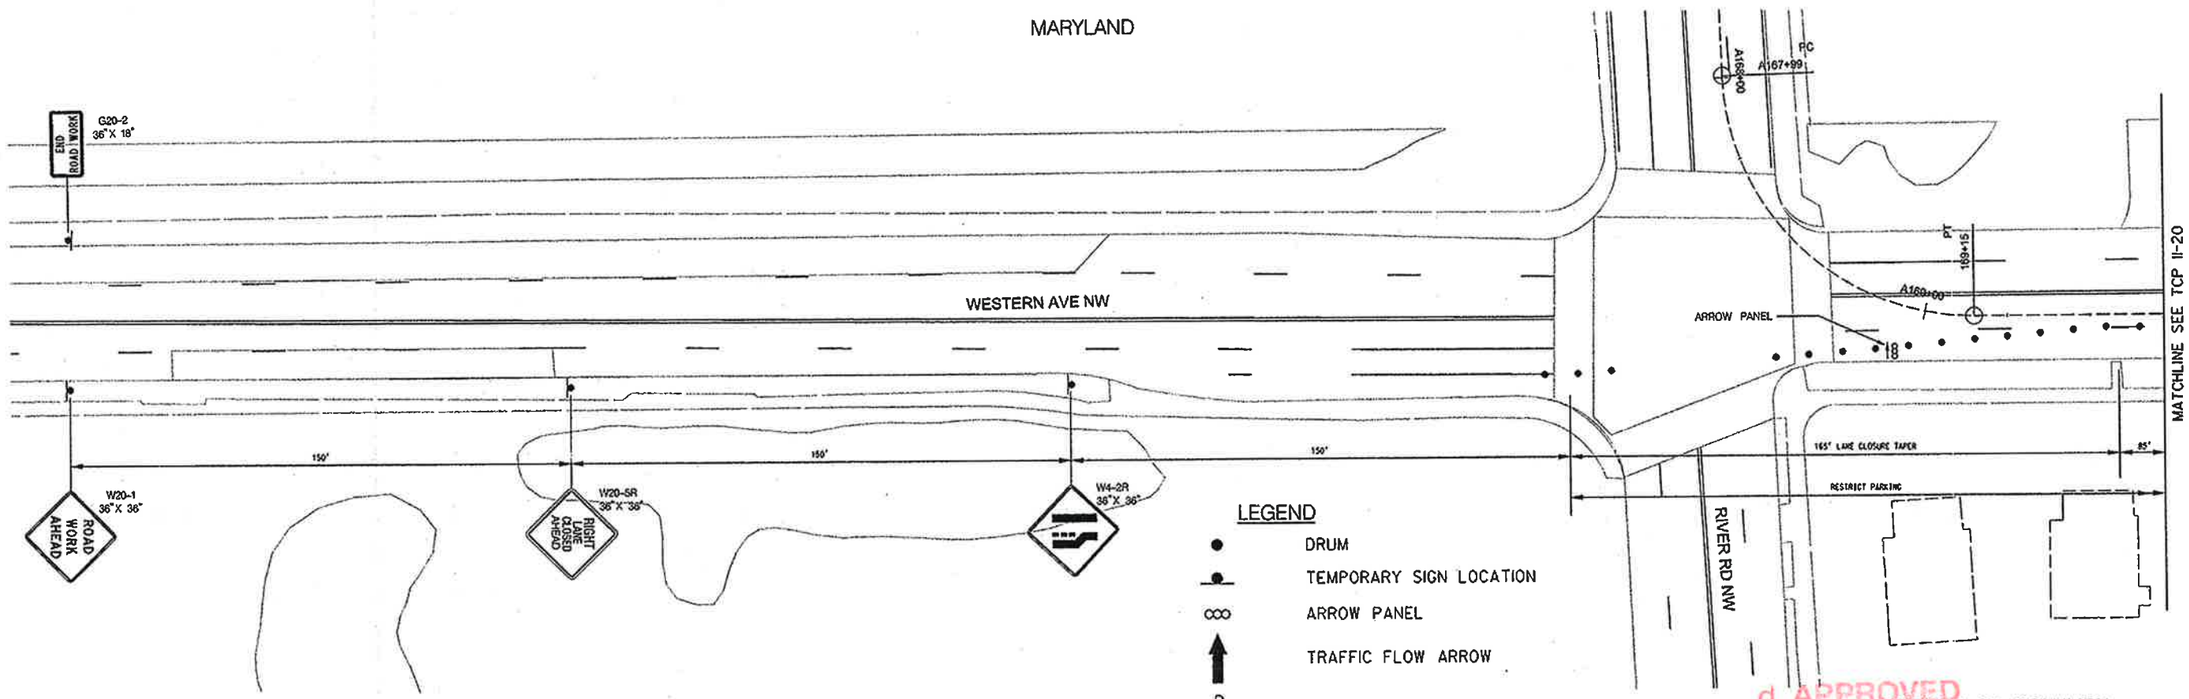

LEGEND

- DRUM
- TEMPORARY SIGN LOCATION
- ARROW PANEL
- TRAFFIC FLOW ARROW
- P — PARKING LANE OFF PEAK HOURS
- LCT — LANE CLOSURE TAPER
- WORK AREA
- ROAD WORK — PROPOSED SIGN

DISTRICT OF COLUMBIA

d. APPROVED
NO DEVIATION ALLOWED WITHOUT PRIOR APPROVAL FROM PERMIT OFFICE
w/cond.

SIGNATURE 1/20/15 DATE

#105006

NOTE:
A. THE CONTRACTOR SHALL ARRANGE TO CLOSE ALL PARKING AREAS AND BAG METERS AS NECESSARY TO COMPLETE CONSTRUCTION.

DRAFT BID PLAN SUBMITTED 12/17/13-NOT FINAL

20 10 0 20 40
SCALE: 1" = 20'
HORIZONTAL SCALE

DESCRIPTION	CORR	CHKD	APPD	APPD	APPD
REVISIONS					

pepco
A PHI Company

KCI TECHNOLOGIES 03121618.AE
Engineers
Planners
Scientists
Construction Managers
936 Ridgefield Road
Sparks, Maryland 21152
Telephone: (410) 316-7800
Fax: (410) 316-7818

DISTRICT OF COLUMBIA
JEFFREY F. LAWRENCE
PE900440
REGISTERED
PROFESSIONAL ENGINEER (CIVIL)

FOLKS SHOWN ON THIS PLAN DO NOT COMPLETE WITH WATER, SEWER OR STORM DRAIN PLAN NO.
VERIZON ROW
TREE PERMISSIONS
PROJECT ID
REFERENCE DRAWINGS

WR TYPE. LOCAL DISTRICT. CLASSIFICATION.
A.E. /PHONE: CONTACT /PHONE:

PRINTS		PERMITS	
RECORDS MGT.		E.D.O.H.	UVP
CCC		E.D.U.G.	SPC
R/W		WARD	PG.SPEC.
SURVEYOR		R/W REQD.	PG.MANT.
FOR.MAPS		COUNTY	
METERS		TOWN	
MTR.FOR.		ST.RDS.	
TR.SHOPS		ST.TR.	
PHONE CO.		M.H.C.P.	
GAS CO.		EASMNT.	
C.A.T.V.	TOTAL	W.S.S.C.	TOTAL PRINTS

CREW HD
BNDU-CA ___.CO ___
BNMU-CA ___.CO ___
FSDO-OH ___.URO ___
FSDO-OH ___.URO ___
KNA ___
RSMD-OH ___.URO ___
RSMU-CA ___.CO ___

TAX DIST.
PLAT AREA
FOR. NO.

LITTLE FALLS PKWY & RIVER RD
TO FUTURE PEPCO NORTHWEST SUBSTATION
138KV UNDERGROUND TRANSMISSION ROUTE
TRAFFIC CONTROL PLAN

POTOMAC ELECTRIC POWER CO.

SCALE	APPD	APPD	APPD
DATE			
DR. BY			
CHKD.			
INSP.			

TCP II-19
WORK AREA 3

Nadia Pimentel - Division: PODT Utility Services Emp Wednesday, January 07, 2015 AT 03:13 PM
N:\2012\03121618.A1\Drawings\River Road TCP Plans\WA_3_TCP_II-19.dgn

JOB	SHEET 68 OF 254
CONSTRUCTION	IN-HOUSE ☐ CONTRACT NO. ☐
DESIGN	DETS FILE NO. ☐ DCFA NO. ☐
DESIGN MGR.	IN-HOUSE ☐ E.P.M.C. NO. ☐
INDEX NO.	FOREMAN-INSPECTOR

POST-BID REVISION

NO.	DESCRIPTION	BY	DATE

d. APPROVED
NO DEVIATION ALLOWED WITHOUT PRIOR APPROVAL FROM PERMIT OFFICE

SIGNATURE — DATE 1/20/15

105006

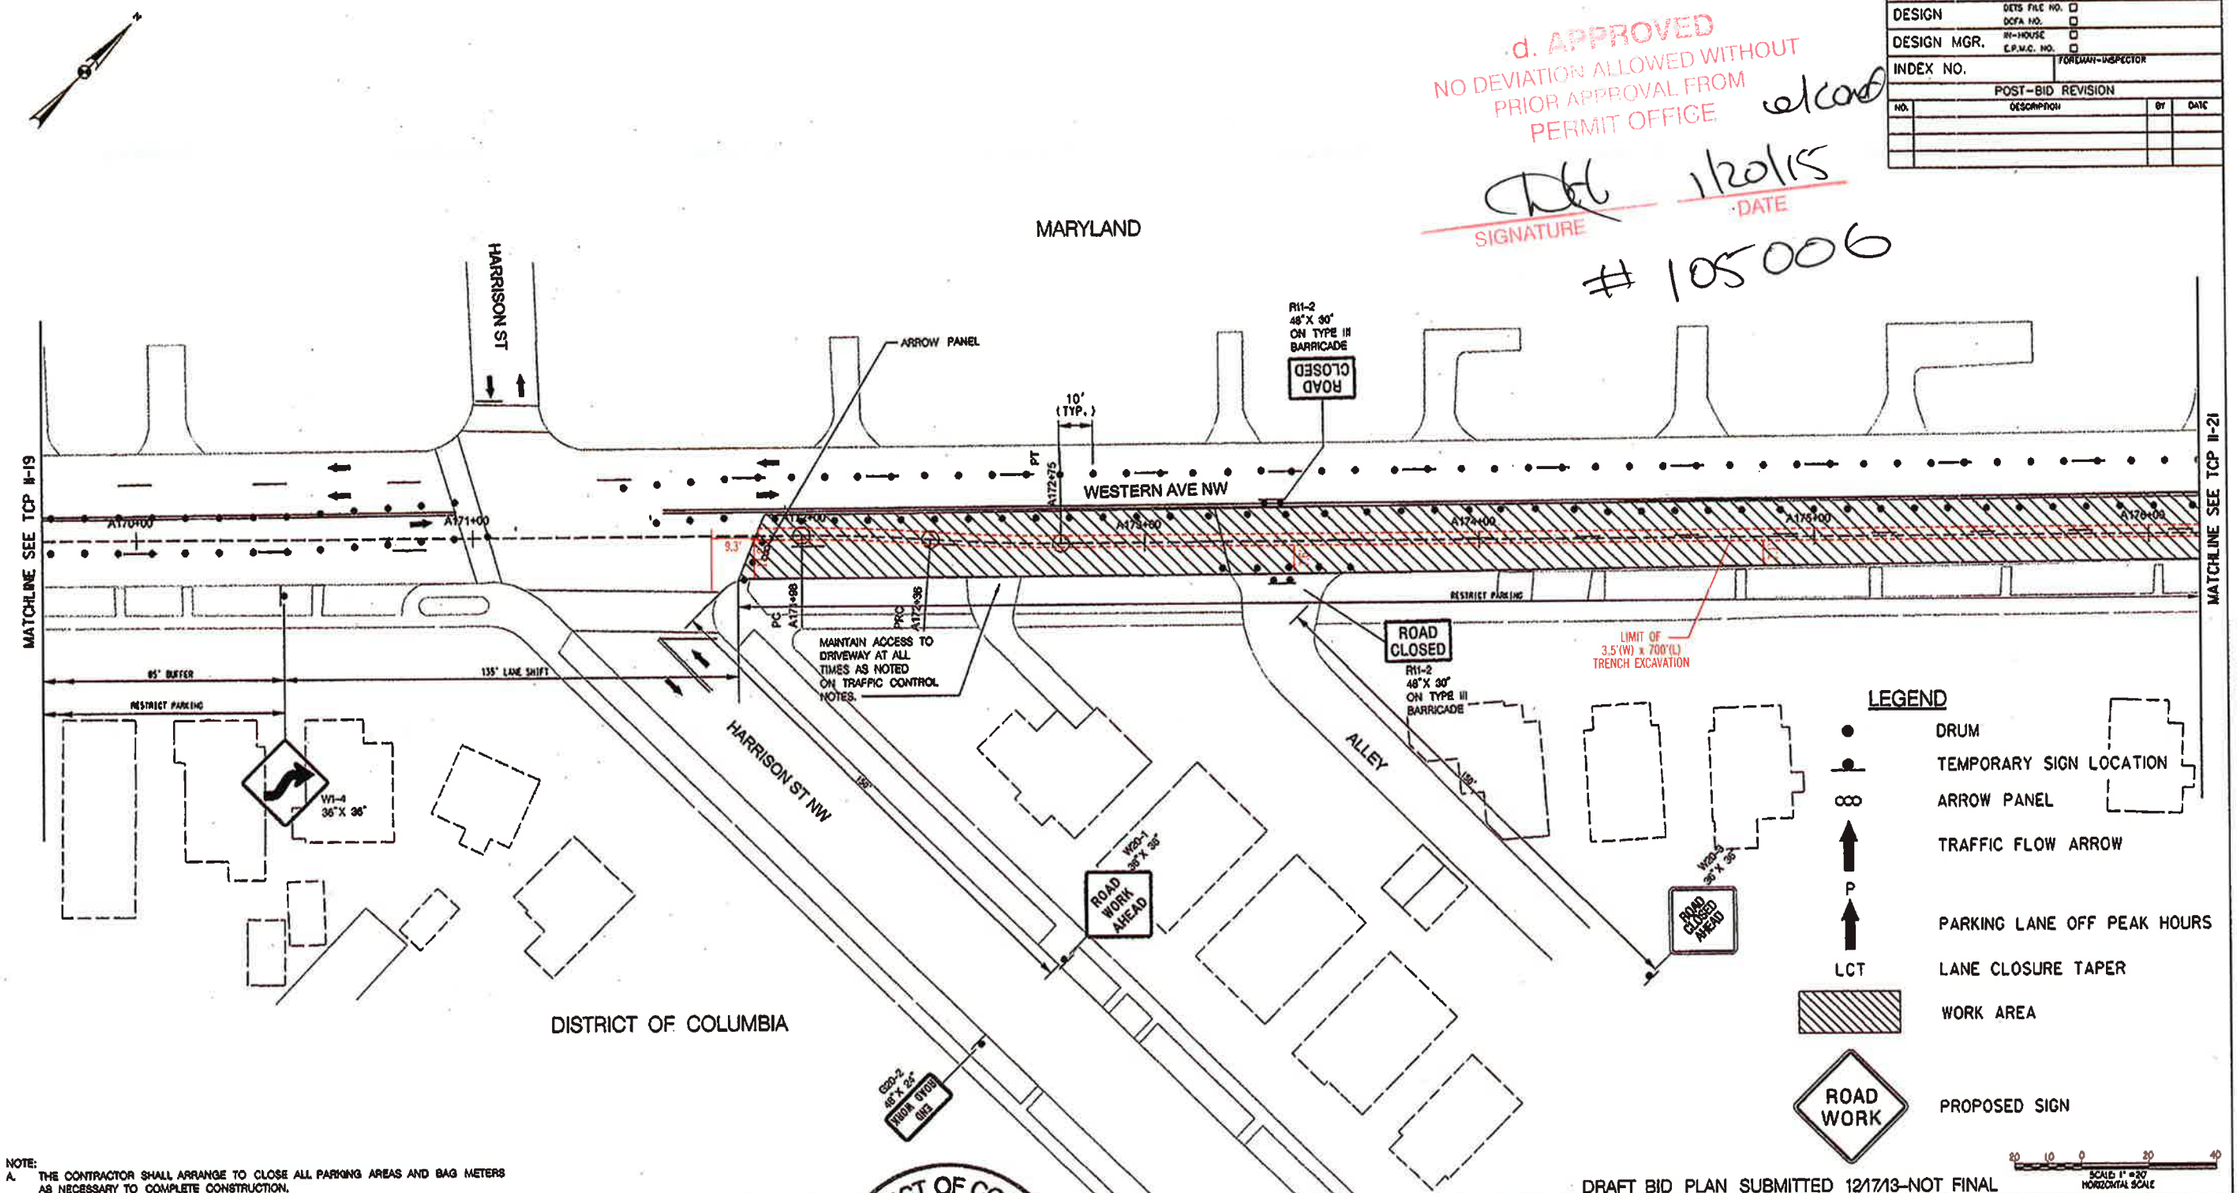

NOTE:
A. THE CONTRACTOR SHALL ARRANGE TO CLOSE ALL PARKING AREAS AND BAG METERS AS NECESSARY TO COMPLETE CONSTRUCTION.

DRAFT BID PLAN SUBMITTED 12/17/13-NOT FINAL

DESCRIPTION	CORR	CHKD	APPD	APPD	APPD

REVISIONS

pepco — A PHI Company

KCI TECHNOLOGIES 03121618.AE
Engineers Planners Scientists Construction Managers
936 Ridgebrook Road Sparks, Maryland 21152 Telephone: (410) 316-7800 Fax (410) 316-7818

DISTRICT OF COLUMBIA ★ JEFFREY F. LAWRENCE ★ PE900440 REGISTERED PROFESSIONAL ENGINEER (CIVIL)

COORDINATES SHOWN ON THIS PLAN ARE ON DCS PLAN NO.	COORDINATES SHOWN ON THIS PLAN ARE ON DCS SEWER OR STORM DRAIN
VERIZON ROW	
TREE PERMISSIONS	
PROJECT ID	
REFERENCE DRAWINGS	

WR TYPE. ____ LOCAL DISTRICT. ____ CLASSIFICATION. ____

A.E.	/PHONE:	CONTACT	/PHONE:
PRINTS		PERMITS	
RECORDS MGT.		E.O.D.N.	U/P
CCC		C.O.U.G.	SPC
R/W		WARD	PG. SPEC.
SURVEYOR		R/W REQD.	PG. MANT.
FOR. MAPS		COUNTY	
METERS		TOWN	
MTR. FOR.		ST. RDS.	
TR. SHOPS		ST. TR.	
PHONE CO.		W.N.C.P.	
GAS CO.		EASMNT.	
C.A.T.V.	TOTAL	V.S.S.C.	TOTAL PRINTS

CREW HQ	
BHDU-CA	CO
BHMU-CA	CO
FSOO-OH	URO
FSOO-OH	URO
RWA	
RSMO-OH	URO
RSMU-CA	CO
TAX DIST.	
PLAT AREA	
FOR. NO.	

LITTLE FALLS PKWY & RIVER RD
TO FUTURE PEPCO NORTHWEST SUBSTATION
138KV UNDERGROUND TRANSMISSION ROUTE
TRAFFIC CONTROL PLAN

POTOMAC ELECTRIC POWER CO.

SCALE	APPD	APPD	APPD
DATE			
DR. BY			
CHKD.			
INSP.			

TCP II-20
WORK AREA 3

Nadia Pimentel - Division: PO07 Utility Services Eng. Wednesday, January 07, 2015 AT 02:58 PM
W:\2012\03121618.AE\Drawings\River Road TCP Plans\WA_3_TCP_II-20.dgn

JOB	SHEET 69 OF 254
CONSTRUCTION	IN-HOUSE ☐ CONTRACT NO. ☐
DESIGN	DETS FILE NO. ☐ OCFA NO. ☐
DESIGN MGR.	IN-HOUSE ☐ E.P.M.C. NO. ☐
INDEX NO.	FOREMAN-INSPECTOR

POST-BID REVISION

NO.	DESCRIPTION	BY	DATE

d. APPROVED
NO DEVIATION ALLOWED WITHOUT PRIOR APPROVAL FROM PERMIT OFFICE w/cond
SIGNATURE DATE 1/20/15
105006

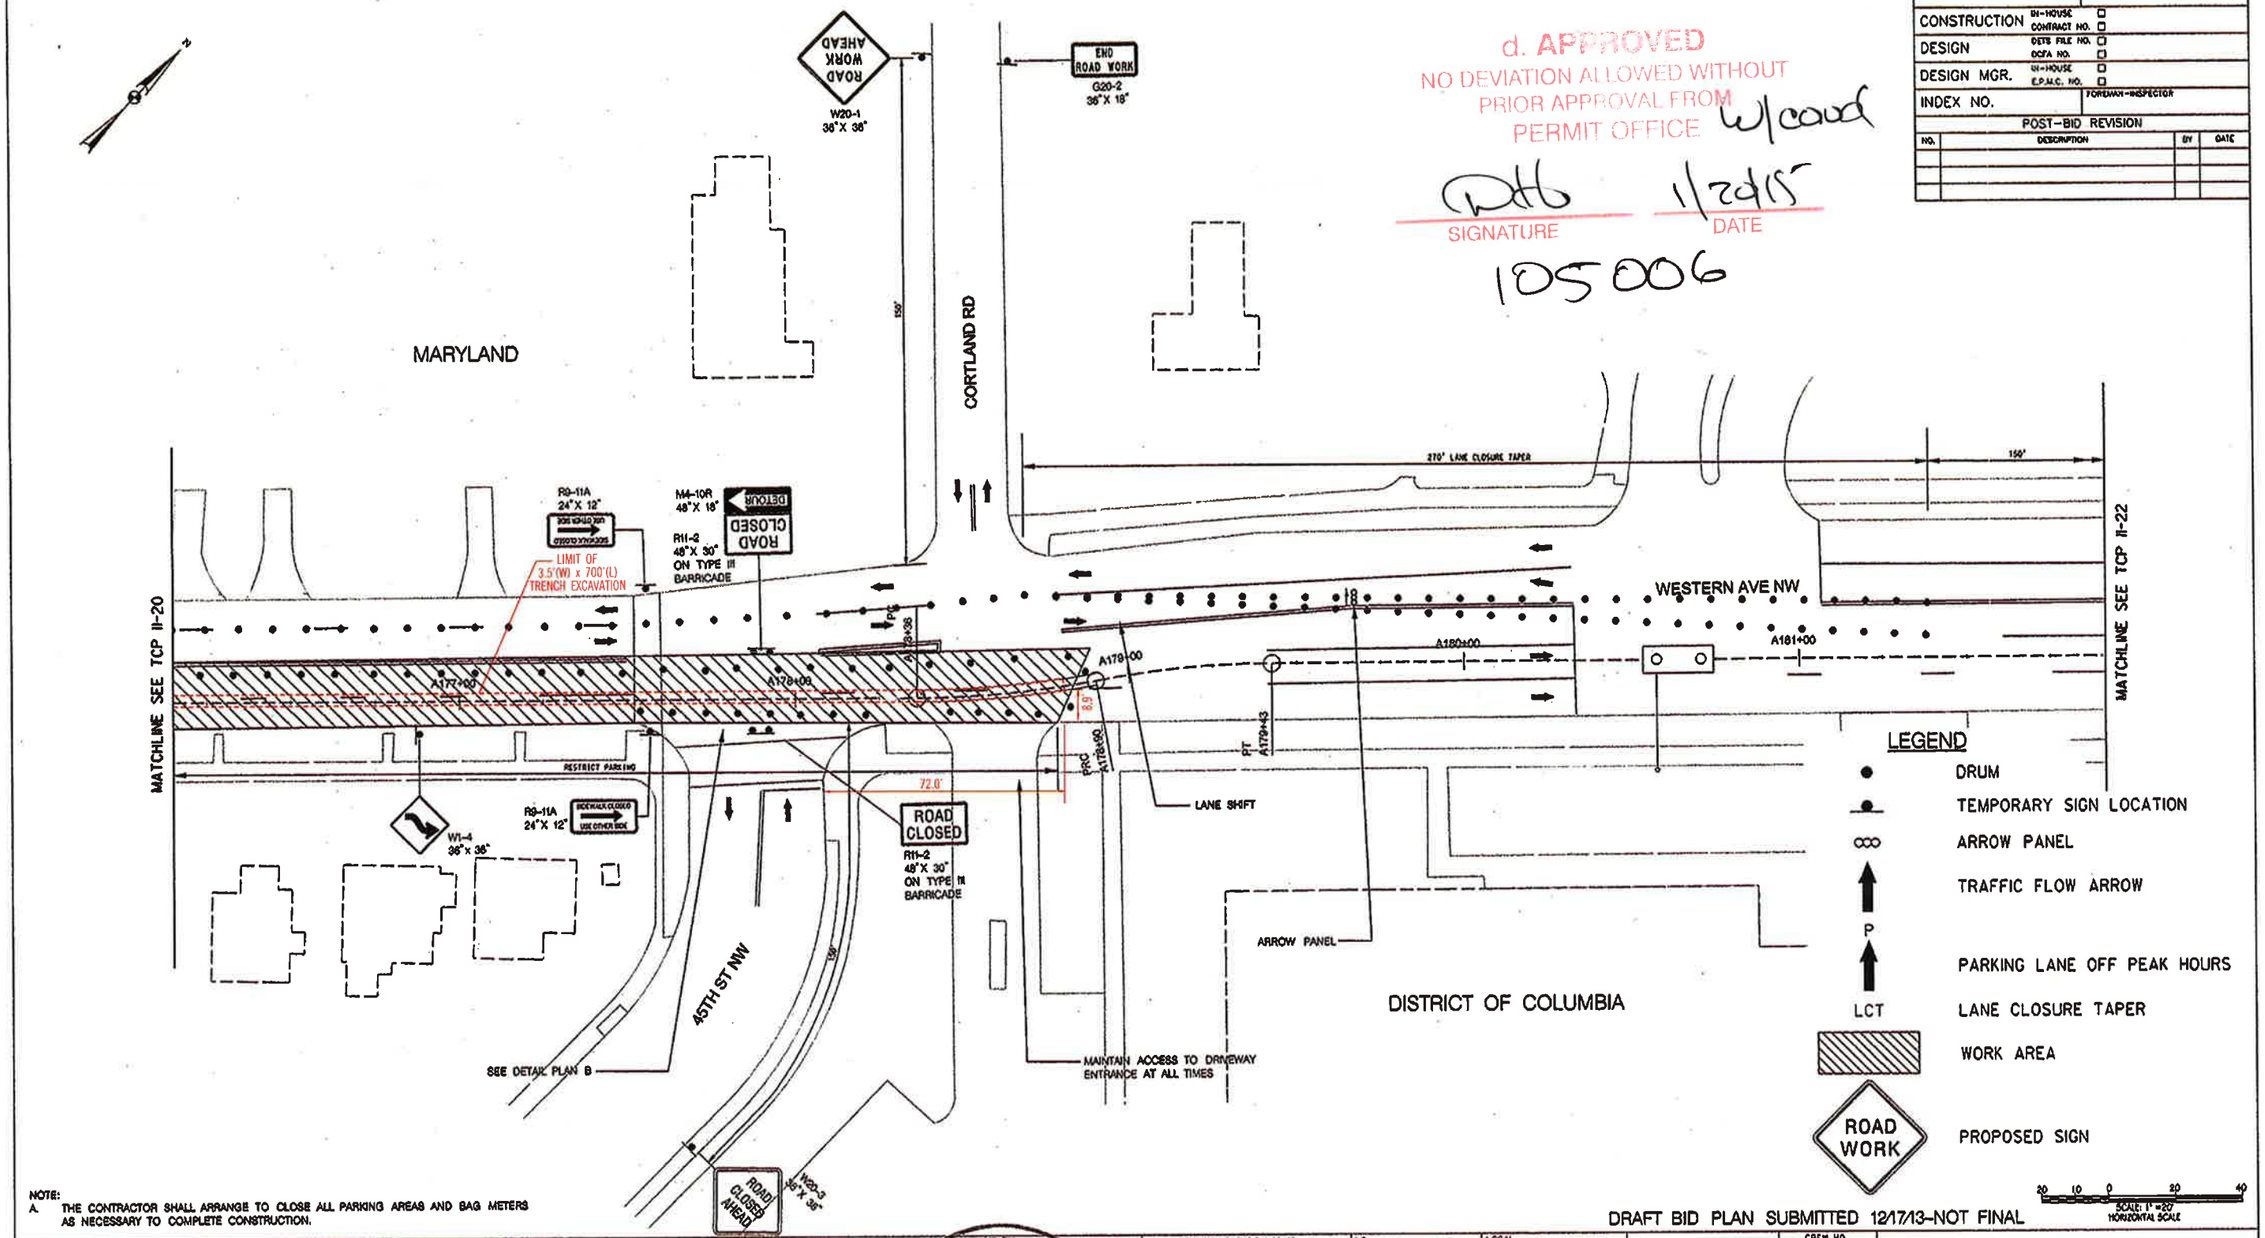

NOTE:
A. THE CONTRACTOR SHALL ARRANGE TO CLOSE ALL PARKING AREAS AND BAG METERS AS NECESSARY TO COMPLETE CONSTRUCTION.

DRAFT BID PLAN SUBMITTED 12/17/13-NOT FINAL

DESCRIPTION	CORR	CHKD	APPD	APPD	APPD

REVISIONS

pepco
A PHI Company

KCI TECHNOLOGIES 03121618.AE
ENGINEERS PLANNERS SCIENTISTS CONSTRUCTION MANAGERS
936 RIDGEBROOK ROAD SPARKS, MARYLAND 21152
TELEPHONE: (410) 316-7800 FAX: (410) 316-7818

DISTRICT OF COLUMBIA JEFFREY F. LAWRENCE PE900440 REGISTERED PROFESSIONAL ENGINEER (CIVIL)

FOR ALL SHOWN OR NOTE DATA DO NOT CONFLICT WITH WATER, SEWER OR STORM DRAIN PLAN NO.
VERIZON ROW
TREE PERMISSIONS
PROJECT ID
REFERENCE DRAWINGS

WR TYPE. LOCAL DISTRICT. CLASSIFICATION.

A.E.	/PHONE:	CONTACT	/PHONE:
PRINTS		PERMITS	
RECORDS MGT.		C.D.O.H.	UVP
DCC		C.D.U.C.	SPC
R/W		WARD	PG.SPEC.
SURVEYOR		R/W REQD.	PG.MAINT.
FDR.MAPS		COUNTY	
METERS		TOWN	
WTR.FDR.		ST.RDS.	
TR.SHOPS		ST.TR.	
PHONE CO.		M.N.C.P.	
GAS CO.		EASMNT.	
C.A.T.V.	TOTAL	W.S.S.C.	TOTAL PRIMES

CREW NO
BNOU-CA ___ CO ___
BNMJ-CA ___ CO ___
FSOD-OH ___ URG ___
FSOO-OH ___ URG ___
KNA
RSMO-OH ___ URG ___
RSMJ-CA ___ CO ___

LITTLE FALLS PKWY & RIVER RD
TO FUTURE PEPCO NORTHWEST SUBSTATION
138KV UNDERGROUND TRANSMISSION ROUTE
TRAFFIC CONTROL PLAN

TAX DIST.
POTOMAC ELECTRIC POWER CO.

PLAT AREA	SCALE	APPD	APPD	APPD
	DATE			
FDR. NO.	DR. BY			
	CHKD.			
	INSP.			

TCP II-21
WORK AREA 3

Patrick Ryan - Division: F003 Utility Services Exp Wednesday, January 07, 2015 AT 03:34 PM
M:\2012\03121618.A\Drawings\River Road TCP Plans\WA_3_TCP_II-21.dgn

JOB	SHEET 70 OF 254
CONSTRUCTION	IN-HOUSE ☐ CONTRACT NO. ☐
DESIGN	DCTA FILE NO. ☐ DCFA NO. ☐
DESIGN MGR.	IN-HOUSE ☐ C.P.M.C. NO. ☐
INDEX NO.	FOREMAN-INSPECTOR

POST-BID REVISION

NO.	DESCRIPTION	BY	DATE

d. APPROVED
NO DEVIATION ALLOWED WITHOUT PRIOR APPROVAL FROM PERMIT OFFICE
SIGNATURE DATE 1/20/15
105086

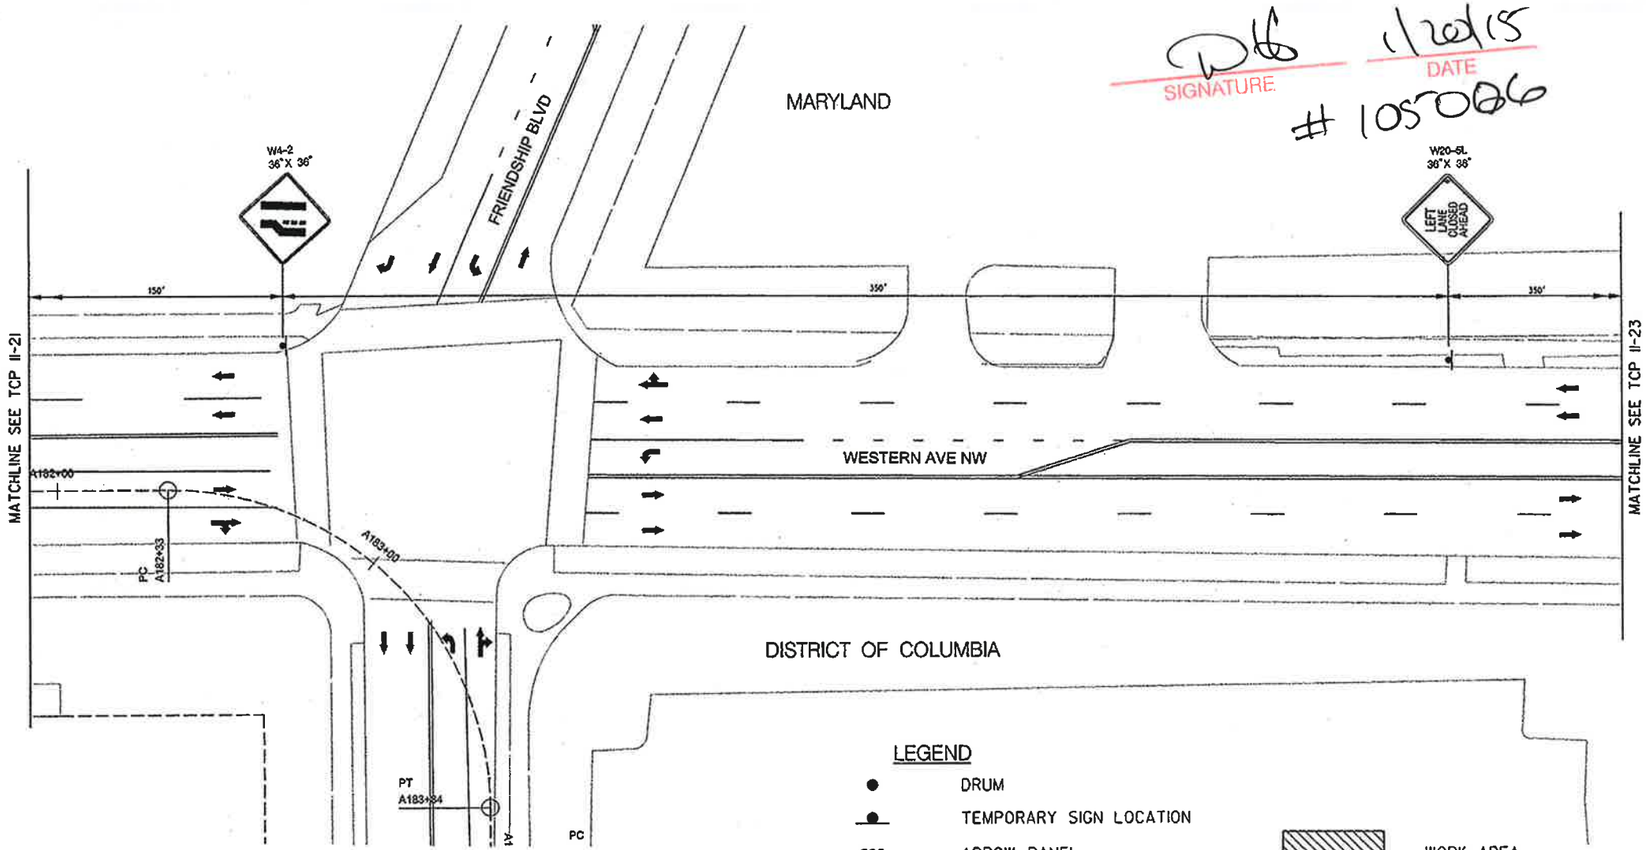

LEGEND

- DRUM
- TEMPORARY SIGN LOCATION
- ARROW PANEL
- TRAFFIC FLOW ARROW
- P — PARKING LANE OFF PEAK HOURS
- LCT — LANE CLOSURE TAPER
- WORK AREA
- ROAD WORK — PROPOSED SIGN

NOTE:
A. THE CONTRACTOR SHALL ARRANGE TO CLOSE ALL PARKING AREAS AND BAG METERS AS NECESSARY TO COMPLETE CONSTRUCTION.

DRAFT BID PLAN SUBMITTED 12/17/13-NOT FINAL

20 10 0 20 40
SCALE: 1" =20'
HORIZONTAL SCALE

DESCRIPTION	CORR	CHKD	APPD	APPD	APPD

REVISIONS

pepco
A PHI Company

KCI TECHNOLOGIES
03121618.AE
ENGINEERS
PLANNERS
SCIENTISTS
CONSTRUCTION MANAGERS
936 RIDGEBROOK ROAD
SPARKS, MARYLAND 21152
TELEPHONE: (410) 316-7800
FAX: (410) 316-7818

DISTRICT OF COLUMBIA
JEFFREY F. LAWRENCE
PE900440
REGISTERED
PROFESSIONAL ENGINEER (CIVIL)

POLES SHOWN ON THIS PLAN DO NOT COMPLY WITH WATER, SEWER OR STORM DRAIN PLAN NO.

VERIZON ROW

TREE PERMISSIONS

PROJECT ID

REFERENCE DRAWINGS

WR TYPE. LOCAL DISTRICT. CLASSIFICATION.

	A.E.	/PHONE:	CONTACT	/PHONE:
PRINTS			PERMITS	
RECORDS MGT.			E.D.O.H.	UVP
CCC			C.D.U.C.	SPC
R/W			WARD	PG. SPEC.
SURVEYOR			R/W REQD.	PG. MAINT.
FDR. MAPS			COUNTY	
METERS			TOWN	
WTR. FDR.			ST. ROS.	
TR. SHOPS			ST. TR.	
PHONE CO.			W.M.C.P.	
GAS CO.			CASHNT.	
C.A.T.V.		TOTAL	W.S.S.C.	TOTAL PRINTS

CREW NO
BNDU-CA ___.CO ___
BNMU-CA ___.CO ___
FSDD-OH ___.URD___
FSDD-OH ___.URD___
AMB ___
RSMD-OH ___.URD___
RSMU-CA ___.CO ___

TAX DIST.

PLAT AREA

FDR. NO.

LITTLE FALLS PKWY & RIVER RD
TO FUTURE PEPCO NORTHWEST SUBSTATION
138KV UNDERGROUND TRANSMISSION ROUTE
TRAFFIC CONTROL PLAN

POTOMAC ELECTRIC POWER CO.

SCALE	APPD	APPD	APPD
DATE			
DR. BY			
CHKD.			
INSP.			

TCP II-22
WORK AREA 3

Nadia Pimentel - Division: PODT Utility Services Emp Wednesday, January 07, 2015 AT 02:53 PM
W:\2012\03121618.AI\Drawings\River Road TCP Plans\WA_3_TCP_II-22.dgn

JOB	SHEET 71 OF 254
CONSTRUCTION	IN-HOUSE ☐ CONTRACT NO. ☐
DESIGN	DEES FILE NO. ☐ DCFA NO. ☐
DESIGN MGR.	IN-HOUSE ☐ E.P.M.C. NO. ☐
INDEX NO.	FOREMAN-INSPECTOR

POST-BID REVISION

NO.	DESCRIPTION	BY	DATE

d. APPROVED
NO DEVIATION ALLOWED WITHOUT PRIOR APPROVAL FROM PERMIT OFFICE
SIGNATURE
1/20/15
DATE

w/cow

#105006

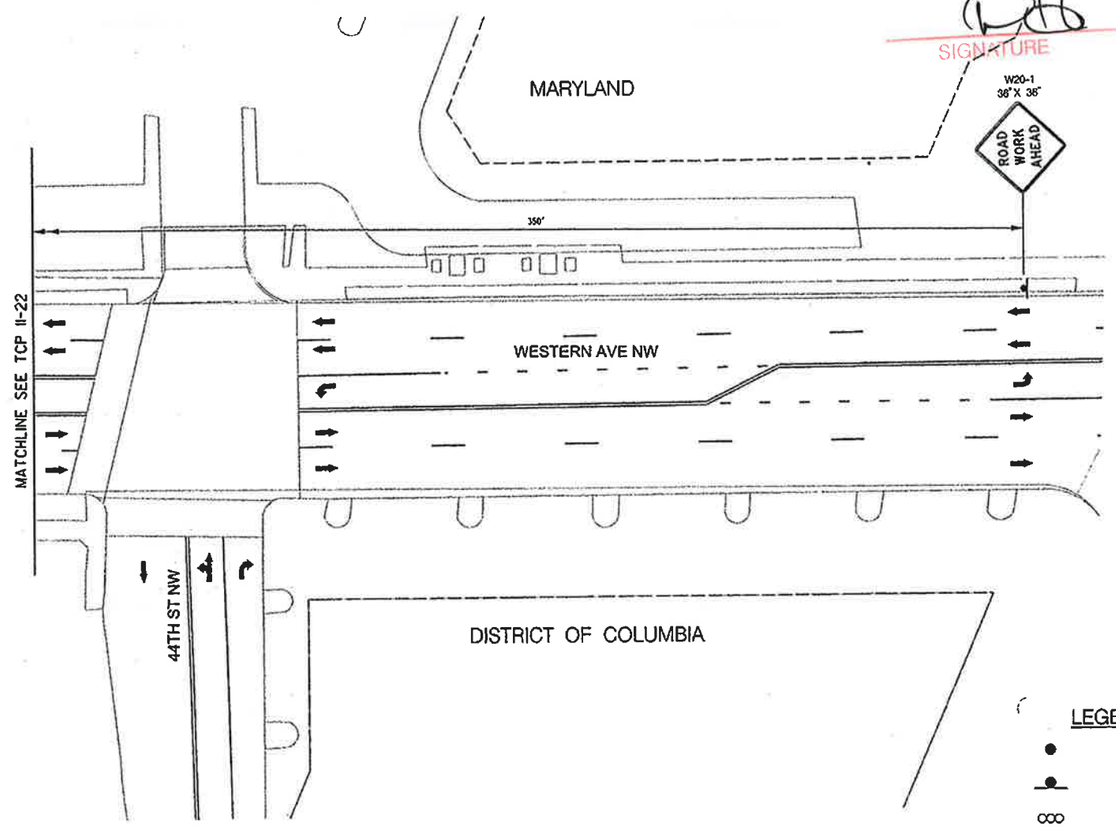

LEGEND

- DRUM
- TEMPORARY SIGN LOCATION
- ARROW PANEL
- TRAFFIC FLOW ARROW
- P — PARKING LANE OFF PEAK HOURS
- LCT — LANE CLOSURE TAPER
- WORK AREA
- ROAD WORK — PROPOSED SIGN

NOTE:
A. THE CONTRACTOR SHALL ARRANGE TO CLOSE ALL PARKING AREAS AND BAG METERS AS NECESSARY TO COMPLETE CONSTRUCTION.

DRAFT BID PLAN SUBMITTED 12/17/13-NOT FINAL

20 10 0 20 40
SCALE: 1" =20'
HORIZONTAL SCALE

DESCRIPTION	CORR	CHKD	APPD	APPD	APPD
REVISIONS					

pepco
A PHI Company

KCI TECHNOLOGIES
03121618.AE
ENGINEERS
PLANNERS
SCIENTISTS
CONSTRUCTION MANAGERS
936 RIDGEBROOK ROAD
SPARKS, MARYLAND 21152
TELEPHONE: (410) 316-7800
FAX (410) 316-7818

DISTRICT OF COLUMBIA
JEFFREY F. LAWRENCE
PE900440
REGISTERED PROFESSIONAL ENGINEER (CIVIL)

COVER SHEET OR PLAN SHEET DO NOT COVER NEW WATER, SEWER OR STORM DRAIN PLAN NO.	WR TYPE.	LOCAL DISTRICT.	CLASSIFICATION.
VERIZON ROW	A.E. /PHONE:	CONTACT /PHONE:	
TREE PERMISSIONS	PRINTS	PERMITS	
PROJECT ID	RECORDS MGT. / CCC / R/W / SURVEYOR / FDR. MAPS / METERS / WTR.FOR. / TR. SHOPS / PHONE CO. / GAS CO. / C.A.T.V.	E.D.O.H. / E.D.U.G. / WARD / R/W RECOD. / COUNTY / TOWN / ST. RDS. / ST. TR. / W.N.C.P. / CASHNT. / K.S.S.C.	UVP / SPC / PG. SPEC. / PG. MAINT.
REFERENCE DRAWINGS	TOTAL	TOTAL PRINTS	

CREW NO	
BHDU-CA ___.CO ___	
BHMI-CA ___.CO ___	
FSDO-OH ___.URD___	
FSDO-OH ___.URD___	
KNA ___	
RSMO-OH ___.URD___	
RSMO-CA ___.CO ___	
TAX DIST.	
PLAT AREA	
FDR. NO.	

LITTLE FALLS PKWY & RIVER RD
TO FUTURE PEPCO NORTHWEST SUBSTATION
138KV UNDERGROUND TRANSMISSION ROUTE
TRAFFIC CONTROL PLAN

POTOMAC ELECTRIC POWER CO.

SCALE	APPD	APPD	APPD
DATE			
DR. BY			
CHKD.			
INSP.			

TCP 11-23
WORK AREA 3

Nadia Pinentel - Division: PGOT Utility Services Emp Monday, November 03, 2014 AT 04:05 PM
M:\2012\03121618.A1\Drawings\River Road TCP Plans\WA_3_TCP_11-23.dgn

JOB	SHEET 72 OF 254
CONSTRUCTION	IN-HOUSE ☐ CONTRACT NO. ☐
DESIGN	DETS FILE NO. ☐ DCFA NO. ☐
DESIGN MGR.	IN-HOUSE ☐ E.P.M.C. NO. ☐
INDEX NO.	FOREMAN-INSPECTOR

POST-BID REVISION

NO.	DESCRIPTION	BY	DATE

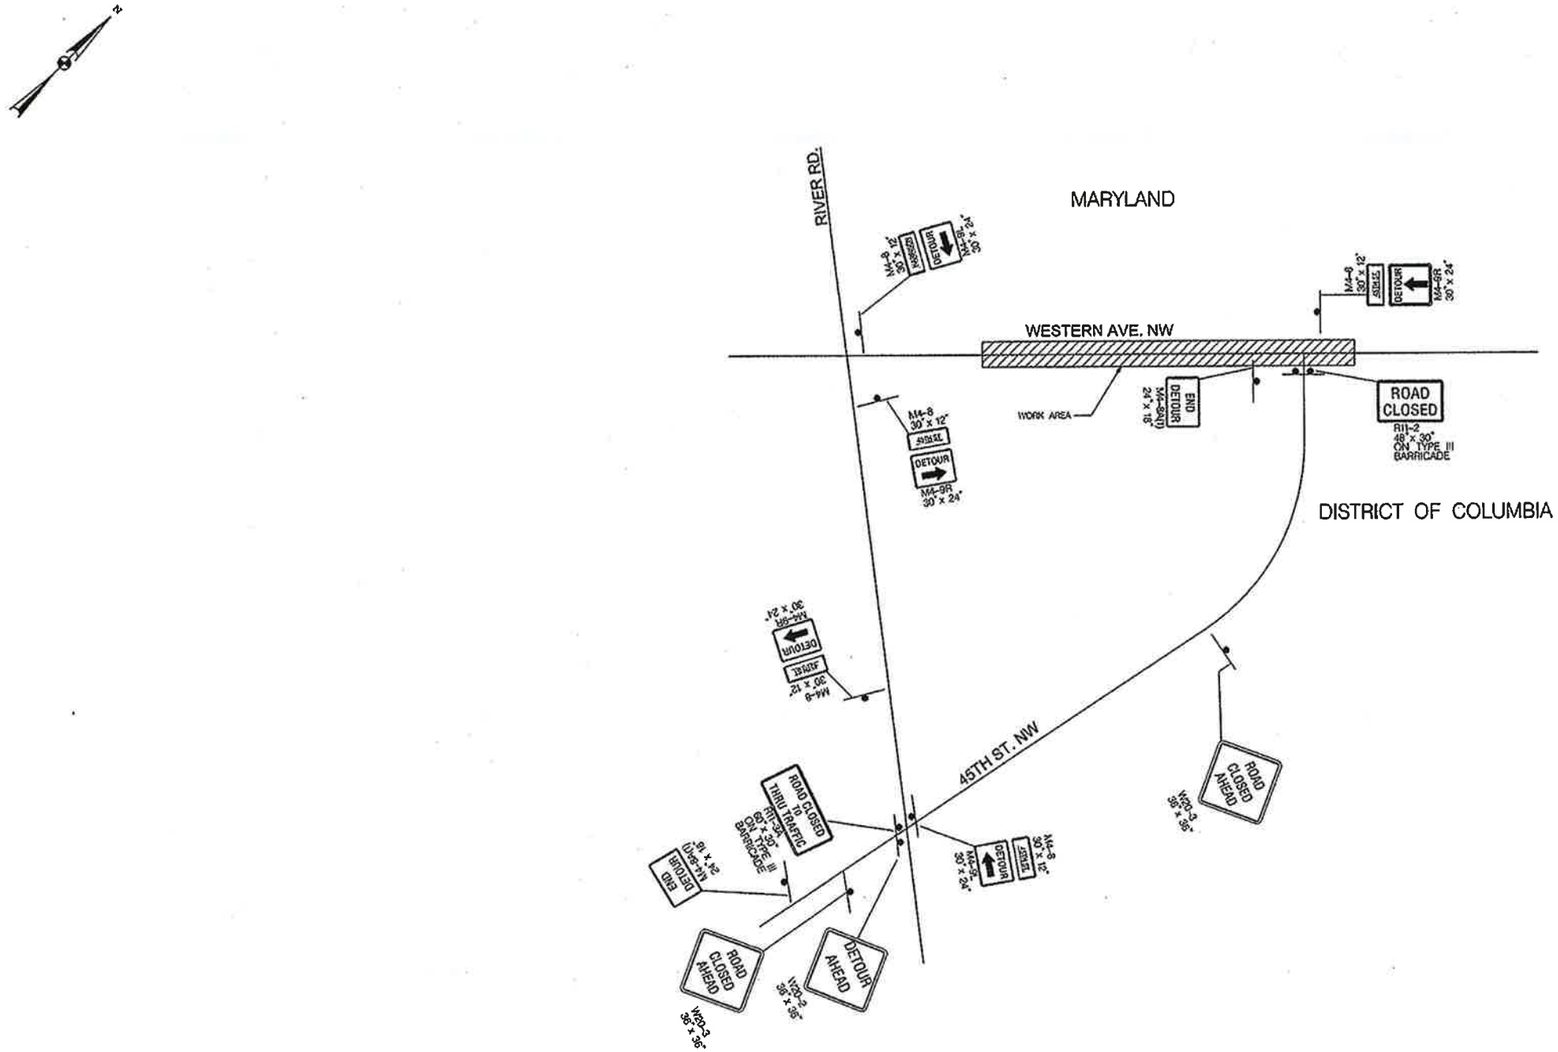

DETOUR PLAN "B"
NOT TO SCALE

d. APPROVED
NO DEVIATION ALLOWED WITHOUT PRIOR APPROVAL FROM PERMIT OFFICE w/cond.

SIGNATURE 1/20/15 DATE

#105006

LEGEND

- 1 POST TEMPORARY SIGN
- 2 POST TEMPORARY SIGN
- 3 POST TEMPORARY SIGN
- ROAD WORK — PROPOSED SIGN
- WORK AREA

DRAFT BID PLAN SUBMITTED 12/17/13-NOT FINAL

DESCRIPTION	CORR	CHKD	APPD	APPD	APPD
REVISIONS					

pepco
A PHI Company

KCI TECHNOLOGIES
Engineers Planners Scientists Construction Managers
936 Ridgebrook Road Sparks, Maryland 21152
Telephone: (410) 316-7800 Fax: (410) 316-7818
03121618.AE

DISTRICT OF COLUMBIA
JEFFREY F. LAWRENCE
PE900440
REGISTERED PROFESSIONAL ENGINEER (CIVIL)

POLES SHOWN ON THIS PLAN DO NOT CONFLICT WITH WATER, SEWER OR STORM DRAIN
PLAN NO.
VERIZON ROW
TREE PERMISSIONS
PROJECT ID
REFERENCE DRAWINGS

WR TYPE. LOCAL DISTRICT. CLASSIFICATION.
A.E. /PHONE: CONTACT /PHONE:

PRINTS		PERMITS	
RECORDS MGT.		E.D.O.H.	UVP
CCC		E.D.U.G.	SPC
R/W		WARD	PG.SPEC.
SURVEYOR		R/W REQD.	PG.MANT.
FOR.MAPS		COUNTY	
METERS		TOWN	
MTR.FOR.		ST.RDS.	
TR.SHOPS		ST.TR.	
PHONE CO.		M.N.C.P.	
GAS CO.		EASMNT.	
C.A.T.V.	TOTAL	W.S.S.C.	TOTAL PRINTS

CREW NO
BNDU-CA ___.CO ___
BNMU-CA ___.CO ___
FSDO-OH ___.URD ___
FSDO-OH ___.URD ___
KHA ___
RSMD-OH ___.URD ___
RSMU-CA ___.CO ___

TAX DIST.
PLAT AREA
FDR. NO.

LITTLE FALLS PKWY & RIVER RD
TO FUTURE PEPCO NORTHWEST SUBSTATION
138KV UNDERGROUND TRANSMISSION ROUTE
TRAFFIC CONTROL PLAN

POTOMAC ELECTRIC POWER CO.

SCALE	APPD	APPD	APPD
DATE			
DR. BY			
CHKD.			
INSP.			

TCP II-24
WORK AREA 3

Nadia Pimentel - Division: POOT Utility Services Emp Monday, November 03, 2014 AT 04:03 PM
M:\2012\03121618.A1\Drawings\River Road TCP Plans\WA_3_TCP-Detour Plan B.dgn