JOB	SHEET 90 OF 254
CONSTRUCTION	IN-HOUSE ☐ CONTRACT NO. ☐
DESIGN	DETS FILE NO. ☐ DCFA NO. ☐
DESIGN MGR.	IN-HOUSE ☐ E.P.M.C. NO. ☐
INDEX NO.	FOREMAN-INSPECTOR

POST-BID REVISION

NO.	DESCRIPTION	BY	DATE

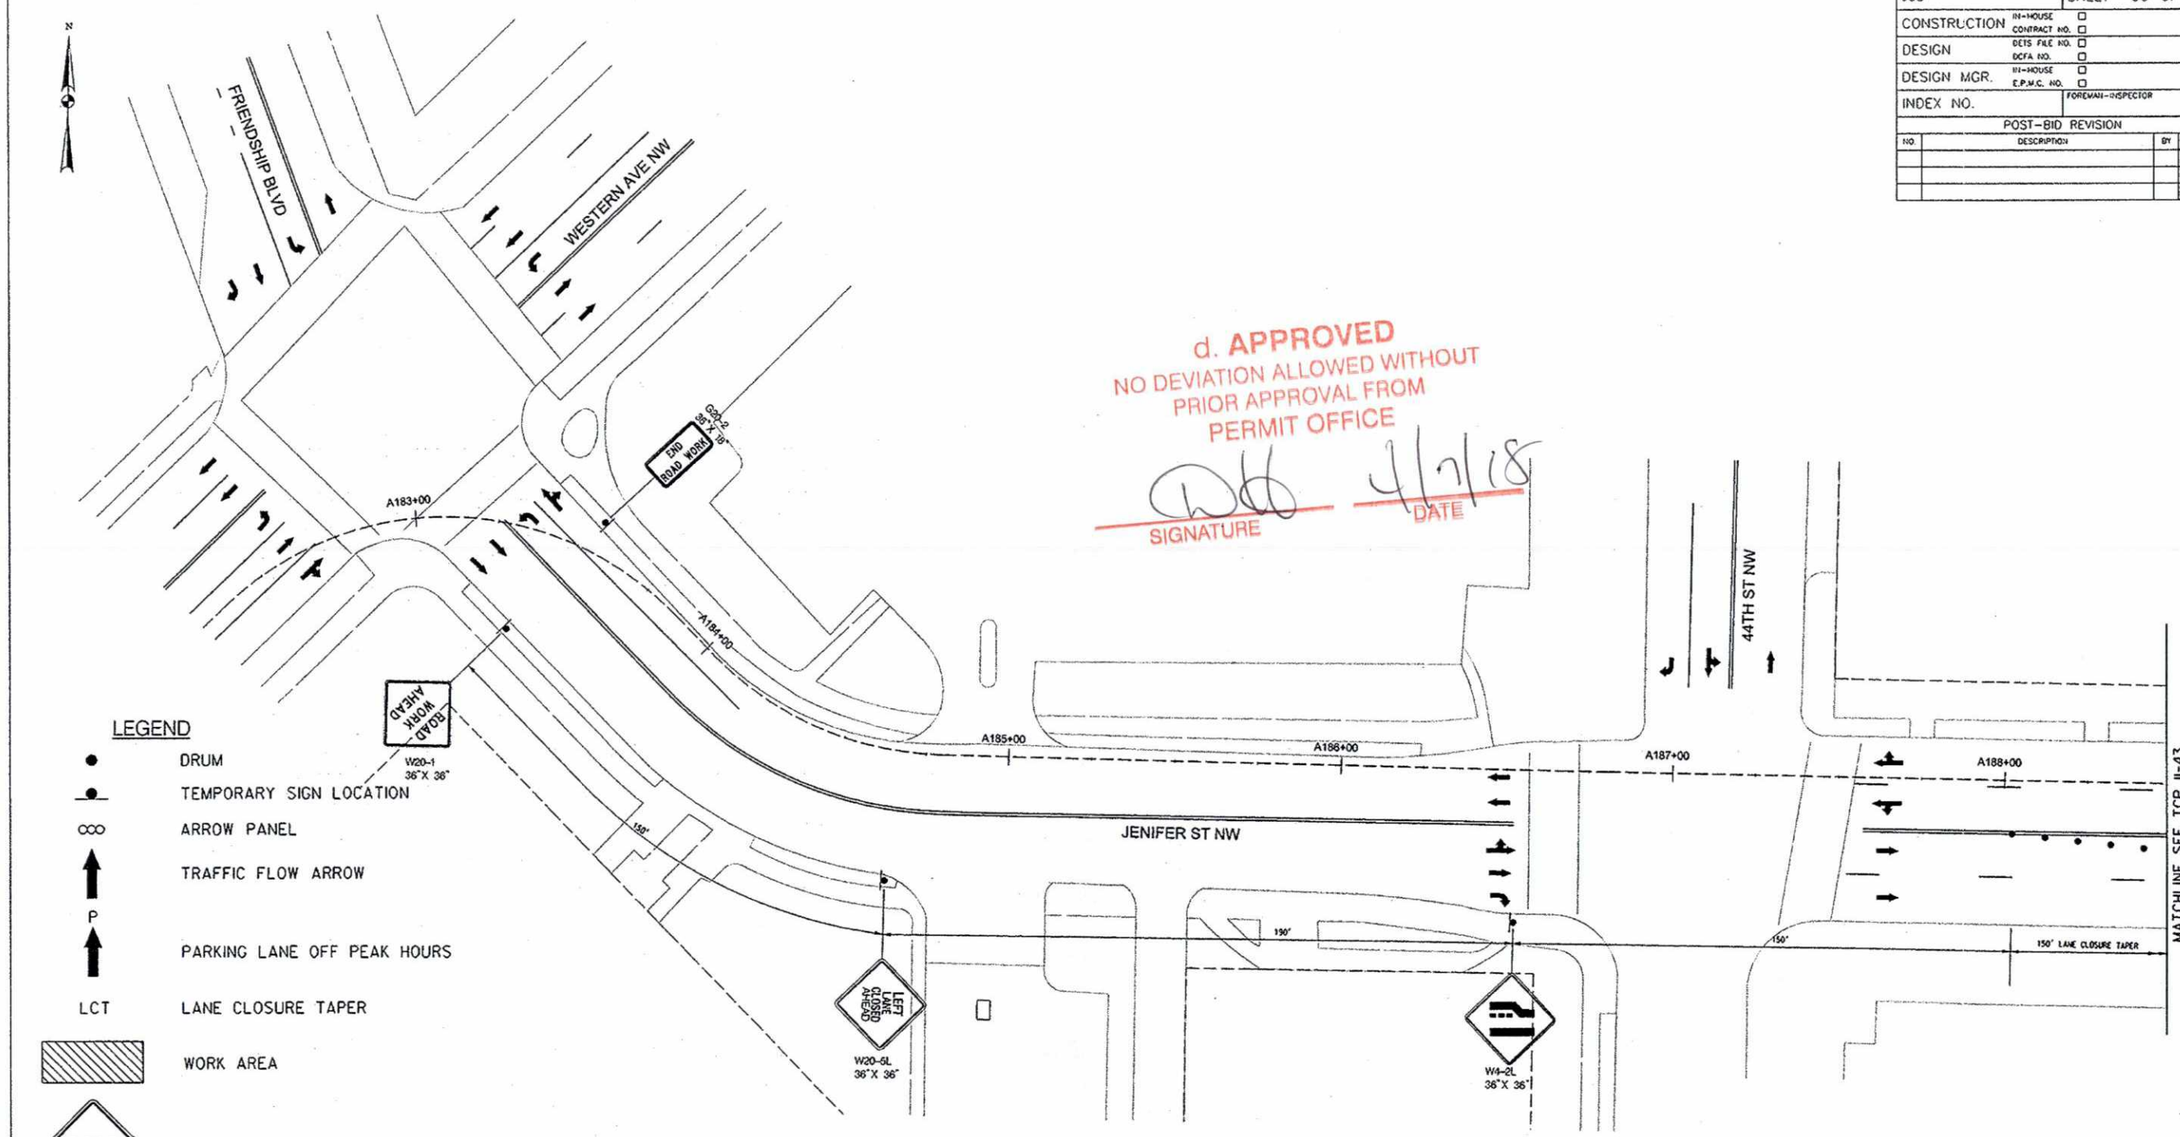

d. APPROVED
NO DEVIATION ALLOWED WITHOUT PRIOR APPROVAL FROM PERMIT OFFICE
SIGNATURE
4/7/18
DATE

NOTE:
A. THE CONTRACTOR SHALL ARRANGE TO CLOSE ALL PARKING AREAS AND BAG METERS AS NECESSARY TO COMPLETE CONSTRUCTION.

DRAFT BID PLAN SUBMITTED 12/17/13–NOT FINAL

20 10 0 20 40
SCALE: 1" = 20'
HORIZONTAL SCALE

DESCRIPTION	CORR	CHKD	APPD	APPD	APPD
REVISIONS					

pepco
A PHI Company

KCI TECHNOLOGIES
03121618.AE
Engineers
Planners
Scientists
Construction Managers
936 Ridgebrook Road
Sparks, Maryland 21152
Telephone: (410) 316-7800
Fax (410) 316-7818

DISTRICT OF COLUMBIA
JEFFREY F. LAWRENCE
PE900440
REGISTERED
PROFESSIONAL ENGINEER (CIVIL)

FOLKS SHOWN ON THIS PLAN DO NOT CONFLICT WITH WATER, SEWER OR STORM DRAIN
PLAN NO.
VERIZON RO#
TREE PERMISSIONS
PROJECT ID
REFERENCE DRAWINGS

WR TYPE.
LOCAL DISTRICT.
CLASSIFICATION.
A.E. /PHONE:
CONTACT /PHONE:

PRINTS		PERMITS	
RECORDS MGT.		E.D.O.H.	UVP
CCC		E.D.U.G.	SPC
R/W		WARD	PG.SPEC.
SURVEYOR		R/W RECD.	PG.MANT.
FOR.MAPS		COUNTY	
METERS		TOWN	
WTR.FOR.		ST.RDS.	
TR.SHOPS		ST.TR.	
PHONE CO.		M.N.C.P.	
GAS CO.		EASMNT.	
C.A.T.V.	TOTAL	W.S.S.C.	TOTAL PRINTS

CREW HO
BNDU-CA ___.CO ___
BNMJ-CA ___.CO ___
FSDO-OH ___.URD ___
FSDO-OH ___.URD ___
KNA ___
RSMO-OH ___.URD ___
RSMJ-CA ___.CO ___
TAX DIST.
PLAT AREA
FDR. NO.

LITTLE FALLS PKWY & RIVER RD
TO FUTURE PEPCO NORTHWEST SUBSTATION
138KV UNDERGROUND TRANSMISSION ROUTE
TRAFFIC CONTROL PLAN

POTOMAC ELECTRIC POWER CO.

SCALE	APPD	APPD	APPD
DATE			
DR. BY			
CHKD.			
INSP.			

TCP II-42
WORK AREA 7

Nadia Pimentel - Division: PDOT Utility Services Emp Monday, November 03, 2014 AT 04:06 PM
N:\2012\03121618.AI\Drawings\River Road TCP Plans\WA_T_TCP_II-42.dgn

JOB	SHEET 91 OF 254
CONSTRUCTION	IN-HOUSE ☐ CONTRACT NO. ☐
DESIGN	DETS FILE NO. ☐ DCFA NO. ☐
DESIGN MGR.	IN-HOUSE ☐ E.P.M.C. NO. ☐
INDEX NO.	FOREMAN-INSPECTOR

POST-BID REVISION

NO.	DESCRIPTION	BY	DATE

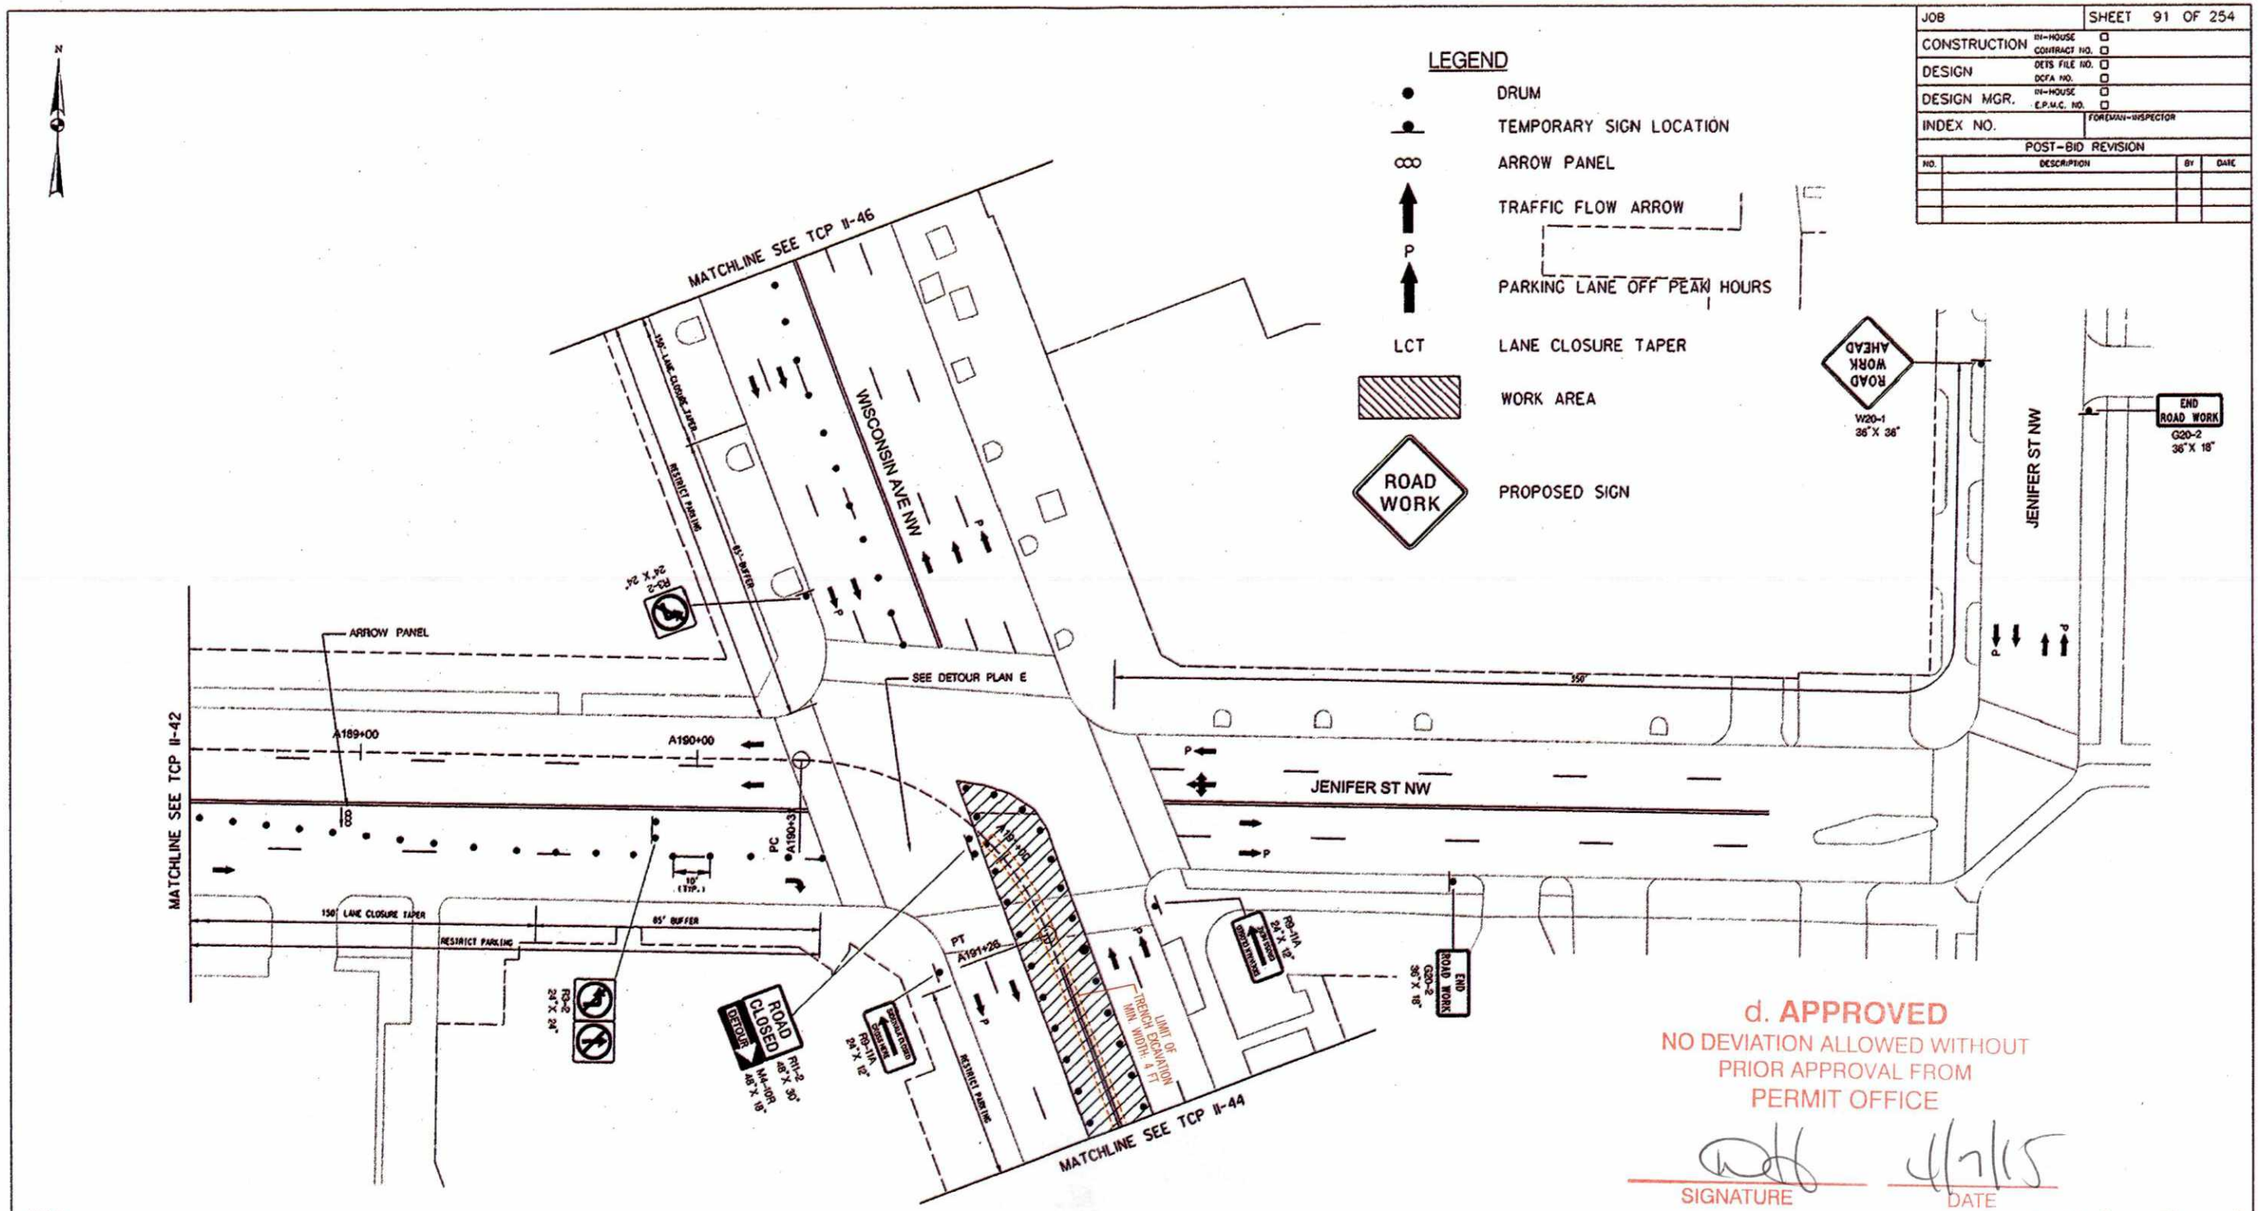

d. APPROVED
NO DEVIATION ALLOWED WITHOUT PRIOR APPROVAL FROM PERMIT OFFICE

SIGNATURE 4/7/15 DATE

NOTE:
A. THE CONTRACTOR SHALL ARRANGE TO CLOSE ALL PARKING AREAS AND BAG METERS AS NECESSARY TO COMPLETE CONSTRUCTION.

DRAFT BID PLAN SUBMITTED 12/17/13–NOT FINAL

SCALE: 1" = 20' HORIZONTAL SCALE

DESCRIPTION	CORR	CHKD	APPD	APPD	APPD
REVISIONS					

pepco
A PHI Company

KCI TECHNOLOGIES 03121618.AE
Engineers Planners Scientists Construction Managers
936 Ridgebrook Road Sparks, Maryland 21152 Telephone: (410) 316-7800 Fax: (410) 316-7818

DISTRICT OF COLUMBIA
JEFFREY F. LAWRENCE
PE900440
REGISTERED PROFESSIONAL ENGINEER (CIVIL)

POLES SHOWN ON THIS PLAN DO NOT CONFLICT WITH WATER, SEWER OR STORM DRAIN PLAN NO.
VERIZON ROW
TREE PERMISSIONS
PROJECT ID
REFERENCE DRAWINGS

WR TYPE. LOCAL DISTRICT. CLASSIFICATION.
A.E. /PHONE: CONTACT /PHONE:

PRINTS		PERMITS	
RECORDS MGT.		E.D.O.H.	UVP
CCC		E.D.U.G.	SPC
R/W		WARD	PG. SPEC.
SURVEYOR		R/W REQD.	PG. MAINT.
FDR. MAPS		COUNTY	
METERS		TOWN	
MTR. FDR.		ST. RDS.	
TR. SHOPS		ST. TR.	
PHONE CO.		M.N.C.P.	
GAS CO.		EASMNT.	
C.A.T.V.	TOTAL	W.S.S.C.	TOTAL PRINTS

CREW NO
BNDU-CA ___.CO ___
BNMU-CA ___.CO ___
FSOD-OH ___.URD ___
FSOD-OH ___.URD ___
KNA ___
RSMO-OH ___.URD ___
RSMU-CA ___.CO ___

LITTLE FALLS PKWY & RIVER RD
TO FUTURE PEPCO NORTHWEST SUBSTATION
138KV UNDERGROUND TRANSMISSION ROUTE
TRAFFIC CONTROL PLAN

TAX DIST.
POTOMAC ELECTRIC POWER CO.
PLAT AREA
FDR. NO.

SCALE	APPD	APPD	APPD
DATE			
DR. BY			
CHKD.			
INSP.			

TCP II-43
WORK AREA 7

Joshua Barbour - Division: PDOT Utility Services Emp Wednesday, November 26, 2014 AT 10:46 AM
N:\2012\03121618.AI\Drawings\River Road TCP Plans\WA_7_TCP_II-43.dgn

JOB	SHEET 92 OF 254
CONSTRUCTION	IN-HOUSE ☐ CONTRACT NO. ☐
DESIGN	DETS FILE NO. ☐ DCFA NO. ☐
DESIGN MGR.	IN-HOUSE ☐ E.P.M.C. NO. ☐
INDEX NO.	FOREMAN-INSPECTOR

POST-BID REVISION

NO.	DESCRIPTION	BY	DATE

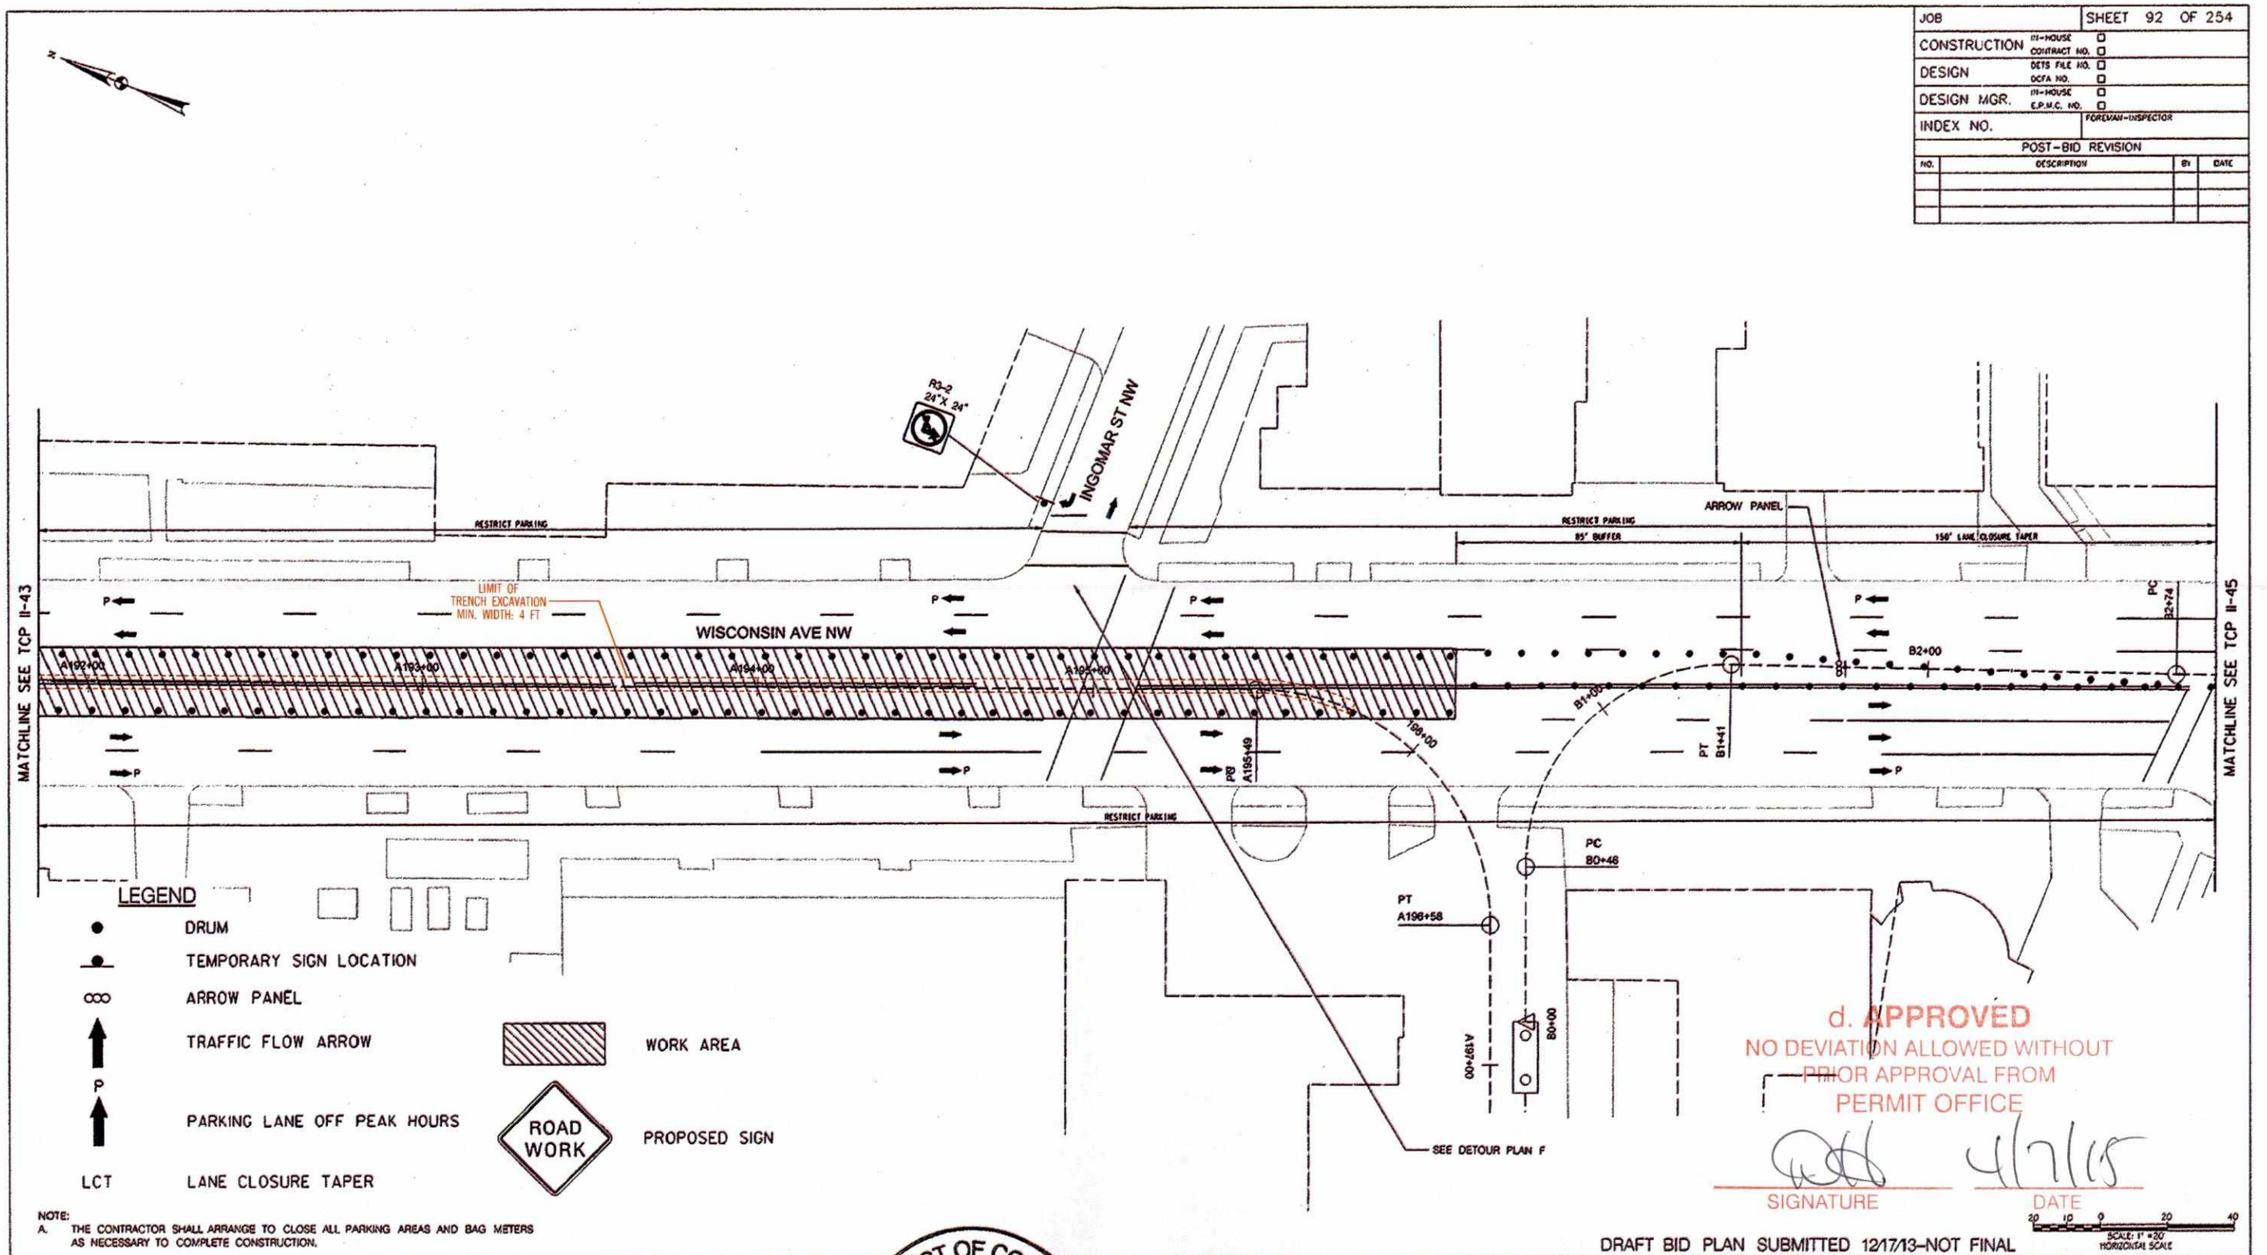

NOTE:
A. THE CONTRACTOR SHALL ARRANGE TO CLOSE ALL PARKING AREAS AND BAG METERS AS NECESSARY TO COMPLETE CONSTRUCTION.

d. APPROVED
NO DEVIATION ALLOWED WITHOUT PRIOR APPROVAL FROM PERMIT OFFICE

SIGNATURE 4/7/15 DATE

SCALE: 1" = 20' HORIZONTAL SCALE

DRAFT BID PLAN SUBMITTED 12/17/13–NOT FINAL

DESCRIPTION	CORR	CHKD	APPD	APPD	APPD
REVISIONS					

pepco
A PHI Company

KCI TECHNOLOGIES 03121618.AE
Engineers Planners Scientists Construction Managers
936 Ridgebrook Road Sparks, Maryland 21152
Telephone: (410) 316-7800 Fax: (410) 316-7818

DISTRICT OF COLUMBIA
JEFFREY F. LAWRENCE
PE900440
REGISTERED PROFESSIONAL ENGINEER (CIVIL)

ROLES SHOWN ON THIS PLAN DO NOT CONFLICT WITH WATER, SEWER OR STORM DRAIN PLAN NO.	WR TYPE.	LOCAL DISTRICT.	CLASSIFICATION.
VERIZON ROW	A.E. /PHONE:	CONTACT /PHONE:	
TREE PERMISSIONS	PRINTS	PERMITS	
PROJECT ID	RECORDS MGT. / CCC / R/W / SURVEYOR / FOR. MAPS / METERS / MTR. FOR. / TR. SHOPS / PHONE CO. / GAS CO. / C.A.T.V. / TOTAL	E.D.O.H. / E.D.U.G. / WARD / R/W REQD. / COUNTY / TOWN / ST. RDS. / ST. TR. / M.H.C.P. / EASMNT. / W.S.S.C. / UVP / SPC / PG. SPEC. / PG. MANT. / TOTAL PRINTS	
REFERENCE DRAWINGS			

CREW NO
BNDU-CA ___.CO ___
BNMU-CA ___.CO ___
FSDD-OH ___.URD ___
FSDD-OH ___.URD ___
KNA ___
RSMD-OH ___.URD ___
RSMU-CA ___.CO ___

TAX DIST.
PLAT AREA
FOR. NO.

LITTLE FALLS PKWY & RIVER RD
TO FUTURE PEPCO NORTHWEST SUBSTATION
138KV UNDERGROUND TRANSMISSION ROUTE
TRAFFIC CONTROL PLAN

POTOMAC ELECTRIC POWER CO.

SCALE	APPD	APPD	APPD
DATE			
DR. BY			
CHKD.			
INSP.			

TCP II-44
WORK AREA 7

Nadia Pimentel - Division: PDOT Utility Services Emp Wednesday, January 07, 2015 AT 12:23 PM
M:\2012\03121618.AI\Drawings\River Road TCP Plans\WA_7_TCP_II-44.dgn

JOB	SHEET 93 OF 254
CONSTRUCTION	IN-HOUSE ☐ CONTRACT NO. ☐
DESIGN	DETS FILE NO. ☐ DCFA NO. ☐
DESIGN MGR.	IN-HOUSE ☐ E.P.M.C. NO. ☐
INDEX NO.	FOREMAN-INSPECTOR

POST-BID REVISION

NO.	DESCRIPTION	BY	DATE

LEGEND

- DRUM
- TEMPORARY SIGN LOCATION
- ARROW PANEL
- TRAFFIC FLOW ARROW
- P — PARKING LANE OFF PEAK HOURS
- LCT — LANE CLOSURE TAPER
- WORK AREA
- ROAD WORK — PROPOSED SIGN

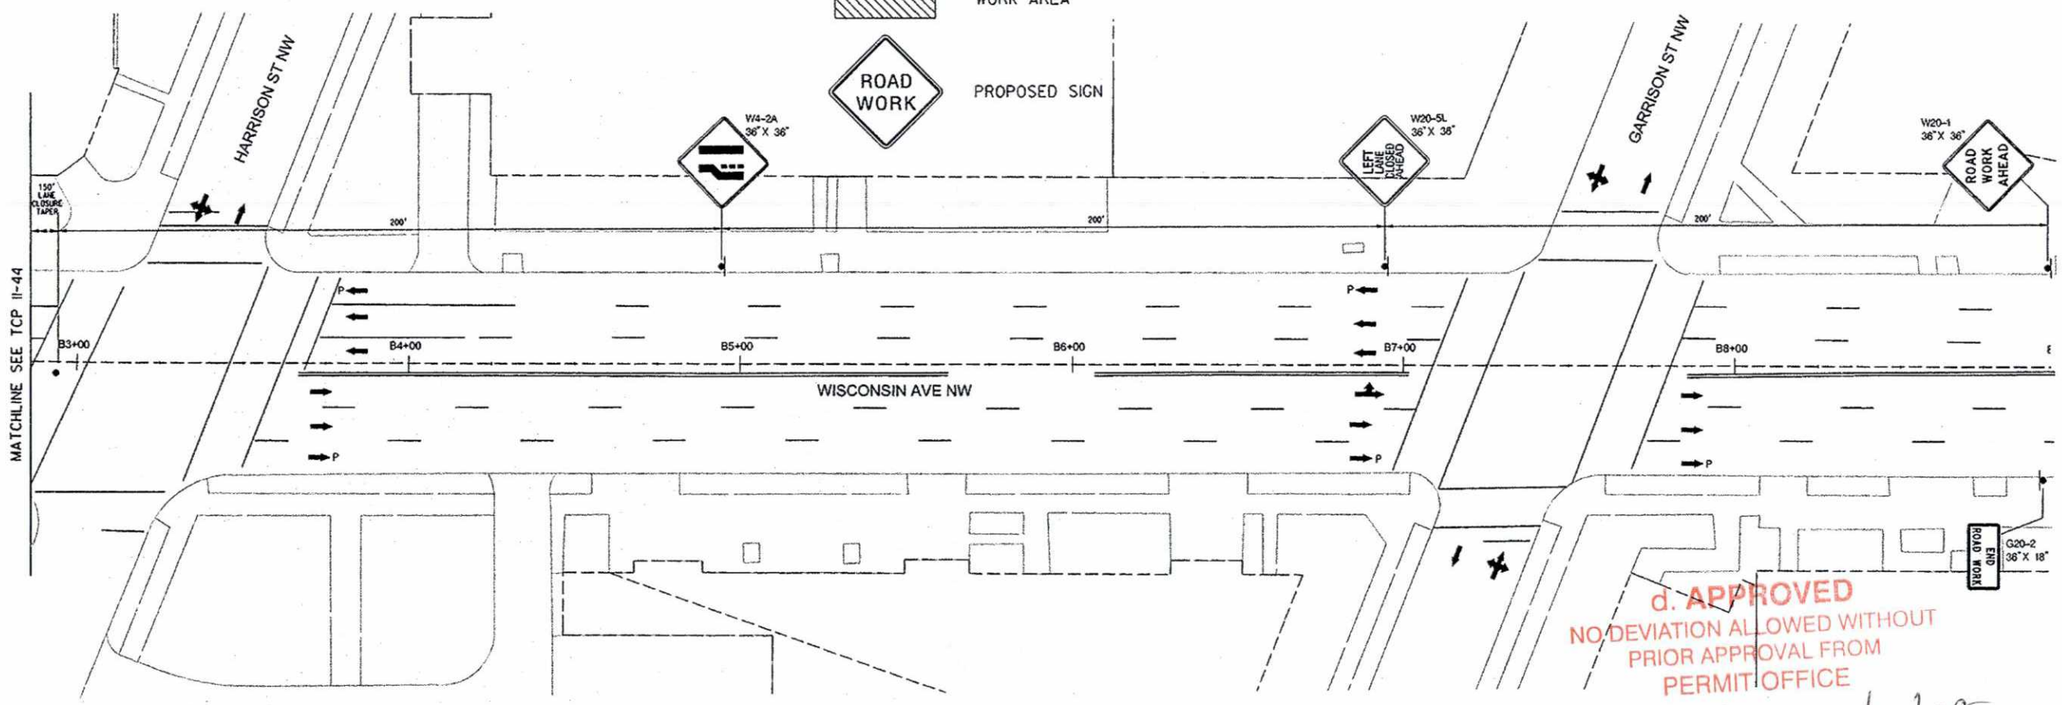

d. APPROVED
NO DEVIATION ALLOWED WITHOUT PRIOR APPROVAL FROM PERMIT OFFICE

SIGNATURE 4/7/15 DATE

NOTE:
A. THE CONTRACTOR SHALL ARRANGE TO CLOSE ALL PARKING AREAS AND BAG METERS AS NECESSARY TO COMPLETE CONSTRUCTION.

DRAFT BID PLAN SUBMITTED 12/17/13-NOT FINAL

SCALE: 1" = 20' HORIZONTAL SCALE

☐	SUBSTATION AND UTILITY CONFLICTS REALIGNMENT	SAF	AWH			
	DESCRIPTION	CORR	CHKD	APPD	APPD	APPD

REVISIONS

pepco — A PHI Company

KCI TECHNOLOGIES 03121618.AE — Engineers, Planners, Scientists, Construction Managers — 936 Ridgebrook Road, Sparks, Maryland 21152, Telephone: (410) 316-7800, Fax (410) 316-7818

DISTRICT OF COLUMBIA — JEFFREY F. LAWRENCE — PE900440 — REGISTERED PROFESSIONAL ENGINEER (CIVIL)

FOLDS SHOWN ON THIS PLAN DO NOT CONFLICT WITH WATER, SEWER OR STORM DRAIN PLAN NO.

VERIZON ROW

TREE PERMISSIONS

PROJECT ID

REFERENCE DRAWINGS

WR TYPE. | LOCAL DISTRICT. | CLASSIFICATION.

A.E. /PHONE: | CONTACT /PHONE:

PRINTS: RECORDS MGT., CCC, R/W, SURVEYOR, FDR. MAPS, METERS, WTR. FDR., TR. SHOPS, PHONE CO., GAS CO., C.A.T.V., TOTAL

PERMITS: E.D.O.H., E.D.U.G., WARD, R/W REQD., COUNTY, TOWN, ST. RDS., ST. TR., M.N.C.P., EASMNT., W.S.S.C., UVP, SPC, PG. SPEC., PG. WANT., TOTAL PRINTS

CREW NO: BNDU-CA ___.CO ___, BNMU-CA ___.CO ___, FSDO-OH ___.URD ___, FSDO-OH ___.URD ___, KNA ___, RSMO-OH ___.URD ___, RSMO-CA ___.CO ___

TAX DIST.

PLAT AREA

FDR. NO.

LITTLE FALLS PKWY & RIVER RD
TO FUTURE PEPCO NORTHWEST SUBSTATION
138KV UNDERGROUND TRANSMISSION ROUTE
TRAFFIC CONTROL PLAN

POTOMAC ELECTRIC POWER CO.

SCALE	APPD	APPD	APPD
DATE			
DR. BY			
CHKD.			
INSP.			

TCP II-45
WORK AREA 7

Nadia Pimentel - Division: PDOT Utility Services Emp Monday, November 03, 2014 AT 04:06 PM
M:\2012\03121618.AI\Drawings\River Road TCP Plans\WA_7_TCP_II-45.dgn

JOB	SHEET 94 OF 254
CONSTRUCTION	IN-HOUSE ☐ CONTRACT NO. ☐
DESIGN	DETS FILE NO. ☐ DCFA NO. ☐
DESIGN MGR.	IN-HOUSE ☐ E.P.M.C. NO. ☐
INDEX NO.	FOREMAN-INSPECTOR

POST-BID REVISION

NO.	DESCRIPTION	BY	DATE

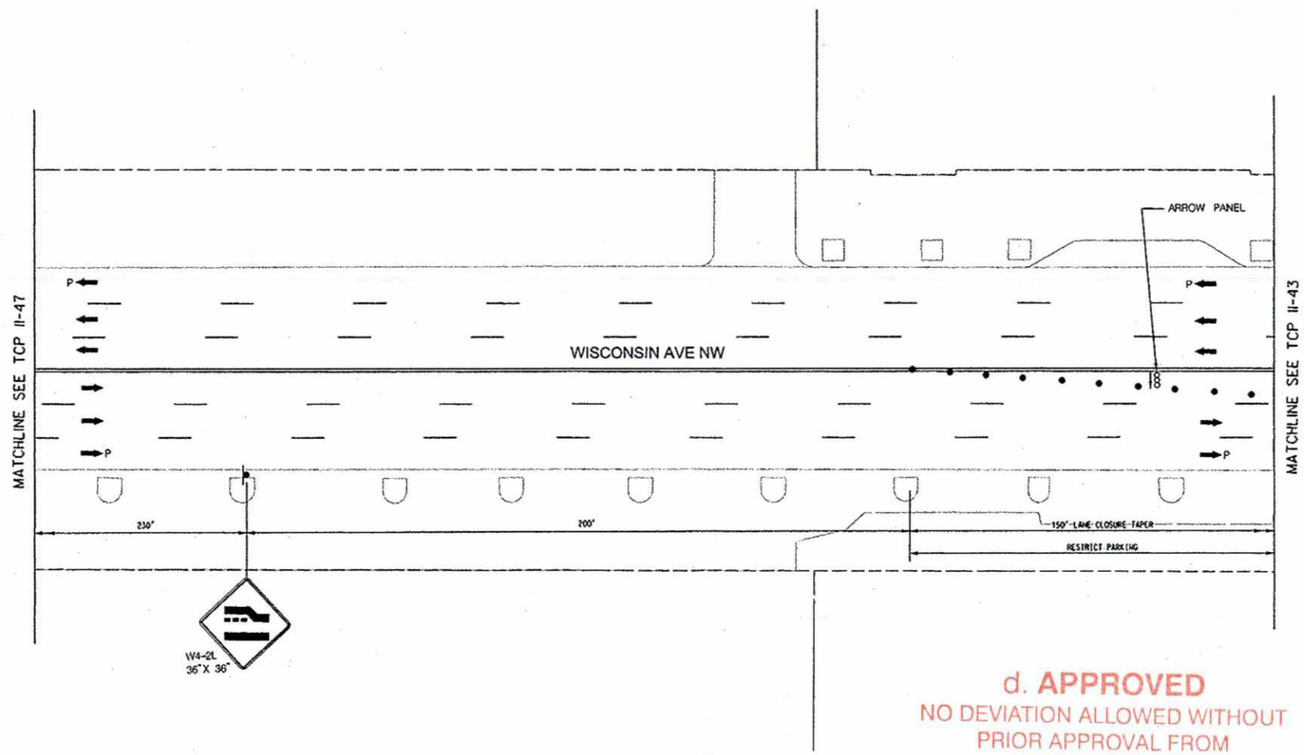

d. APPROVED
NO DEVIATION ALLOWED WITHOUT
PRIOR APPROVAL FROM
PERMIT OFFICE

SIGNATURE DATE 4/7/15

LEGEND

- 230' DRUM
- TEMPORARY SIGN LOCATION
- ARROW PANEL
- TRAFFIC FLOW ARROW
- P PARKING LANE OFF PEAK HOURS
- LCP LANE CLOSURE TAPER
- WORK AREA
- ROAD WORK PROPOSED SIGN

NOTE:
A. THE CONTRACTOR SHALL ARRANGE TO CLOSE ALL PARKING AREAS AND BAG METERS AS NECESSARY TO COMPLETE CONSTRUCTION.

DRAFT BID PLAN SUBMITTED 12/17/13-NOT FINAL

20 10 0 20 40
SCALE: 1" = 20'
HORIZONTAL SCALE

DESCRIPTION	CORR	CHKD	APPD	APPD	APPD
REVISIONS					

pepco
A PHI Company

KCI TECHNOLOGIES 03121618.AE
Engineers
Planners
Scientists
Construction Managers
936 Ridgebrook Road
Sparks, Maryland 21152
Telephone: (410) 316-7800
Fax: (410) 316-7818

DISTRICT OF COLUMBIA
JEFFREY F. LAWRENCE
PE900440
REGISTERED
PROFESSIONAL ENGINEER (CIVIL)

POLES SHOWN ON THIS PLAN DO NOT COMPLICT WITH WATER, SEWER OR STORM DRAIN PLAN NO.	WR TYPE.	LOCAL DISTRICT.	CLASSIFICATION.
VERIZON RO#	A.E. /PHONE:	CONTACT /PHONE:	
TREE PERMISSIONS	PRINTS	PERMITS	
PROJECT ID	RECORDS MGT. / CCC / R/W / SURVEYOR / FDR.MAPS / METERS / MTR.FDR. / TR.SHOPS / PHONE CO. / GAS CO. / C.A.T.V. / TOTAL	E.D.O.H. / E.D.U.G. / WARD / R/W REQD. / COUNTY / TOWN / ST.RDS. / ST.TR. / M.N.C.P. / EASMNT. / W.S.S.C. / UVP / SPC / PG.SPEC. / PG.MANT. / TOTAL PRINTS	
REFERENCE DRAWINGS			

CREW HO
BNDU-CA ___.CO ___
BNMU-CA ___.CO ___
FSDO-OH ___.URD ___
FSDO-OH ___.URD ___
NNA ___
RSMO-OH ___.URD ___
RSMU-CA ___.CO ___

LITTLE FALLS PKWY & RIVER RD
TO FUTURE PEPCO NORTHWEST SUBSTATION
138KV UNDERGROUND TRANSMISSION ROUTE
TRAFFIC CONTROL PLAN

TAX DIST.

POTOMAC ELECTRIC POWER CO.

PLAT AREA

FOR. NO.

SCALE	APPD	APPD	APPD
DATE			
DR. BY			
CHKD.			
INSP.			

TCP II-46
WORK AREA 7

Nadia Pimentel - Division: P007 Utility Services Emp Monday, November 03, 2014 AT 04:06 PM
M:*2012\03121618.AI\Drawings\River Road TCP Plans\WA_7_TCP_II-46.dgn

JOB	SHEET 95 OF 254
CONSTRUCTION	IN-HOUSE ☐ CONTRACT NO. ☐
DESIGN	DETS FILE NO. ☐ DCFA NO. ☐
DESIGN MGR.	IN-HOUSE ☐ E.P.M.C. NO. ☐
INDEX NO.	FOREMAN-INSPECTOR

POST-BID REVISION

NO.	DESCRIPTION	BY	DATE

d. APPROVED
NO DEVIATION ALLOWED WITHOUT
PRIOR APPROVAL FROM
PERMIT OFFICE

SIGNATURE DATE 4/7/15

LEGEND

- DRUM
- TEMPORARY SIGN LOCATION
- ARROW PANEL
- TRAFFIC FLOW ARROW
- P — PARKING LANE OFF PEAK HOURS
- LCT — LANE CLOSURE TAPER
- WORK AREA
- ROAD WORK — PROPOSED SIGN

NOTE:
A. THE CONTRACTOR SHALL ARRANGE TO CLOSE ALL PARKING AREAS AND BAG METERS AS NECESSARY TO COMPLETE CONSTRUCTION.

DRAFT BID PLAN SUBMITTED 12/17/13-NOT FINAL

SCALE: 1" = 20' HORIZONTAL SCALE

DESCRIPTION	CORR	CHKD	APPD	APPD	APPD

REVISIONS

pepco
A PHI Company

KCI TECHNOLOGIES
03121618.AE
ENGINEERS
PLANNERS
SCIENTISTS
CONSTRUCTION MANAGERS
936 RIDGEBROOK ROAD
SPARKS, MARYLAND 21152
TELEPHONE: (410) 316-7800
FAX (410) 316-7888

DISTRICT OF COLUMBIA
JEFFREY F. LAWRENCE
PE900440
REGISTERED
PROFESSIONAL ENGINEER

FEATURES SHOWN ON THIS PLAN DO NOT CONFLICT WITH WATER, SEWER OR STORM DRAIN PLAN NO.

VERIZON ROW

TREE PERMISSIONS

PROJECT ID

REFERENCE DRAWINGS

NR TYPE. LOCAL DISTRICT. CLASSIFICATION.

A.E.	/PHONE:	CONTACT	/PHONE:
PRINTS		PERMITS	
RECORDS MGT.		E.D.O.H.	UVP
CCC		E.D.U.G.	SPC
R/W		MARD	PG-SPEC.
SURVEYOR		R/W REQD.	PG.MANT.
FOR.MAPS		COUNTY	
METERS		TOWN	
MTR.FOR.		ST.RDS.	
TR.SHOPS		ST.TR.	
PHONE CO.		M.H.C.P.	
GAS CO.		EASMNT.	
C.A.T.V.	TOTAL	W.S.S.C.	TOTAL PRINTS

CREW HO

BNDU-CA ___.CO ___	
BRMU-CA ___.CO ___	
FSDO-OH ___.URO ___	
FSDO-OH ___.URO ___	
KMA	
RSMO-OH ___.URO ___	
RSMO-CA ___.CO ___	

TAX DIST.

PLAT AREA

FDR. NO.

LITTLE FALLS PKWY & RIVER RD
TO FUTURE PEPCO NORTHWEST SUBSTATION
138KV UNDERGROUND TRANSMISSION ROUTE
TRAFFIC CONTROL PLAN

POTOMAC ELECTRIC POWER CO.

SCALE	APPD	APPD	APPD
DATE			
DR. BY			
CHKD.			
INSP.			

TCP II-47
WORK AREA 7

Nadia Pimentel - Division: PDOI Utility Services Emp Monday, November 03, 2014 AT 04:06 PM
N:\2012\03121618.AI\Drawings\River Road TCP Plans\WA_7_TCP_II-47.dgn

JOB	SHEET 96 OF 254
CONSTRUCTION	IN-HOUSE ☐ CONTRACT NO. ☐
DESIGN	DETS FILE NO. ☐ DCFA NO. ☐
DESIGN MGR.	IN-HOUSE ☐ E.P.M.C. NO. ☐
INDEX NO.	FOREMAN-INSPECTOR

POST-BID REVISION

NO.	DESCRIPTION	BY	DATE

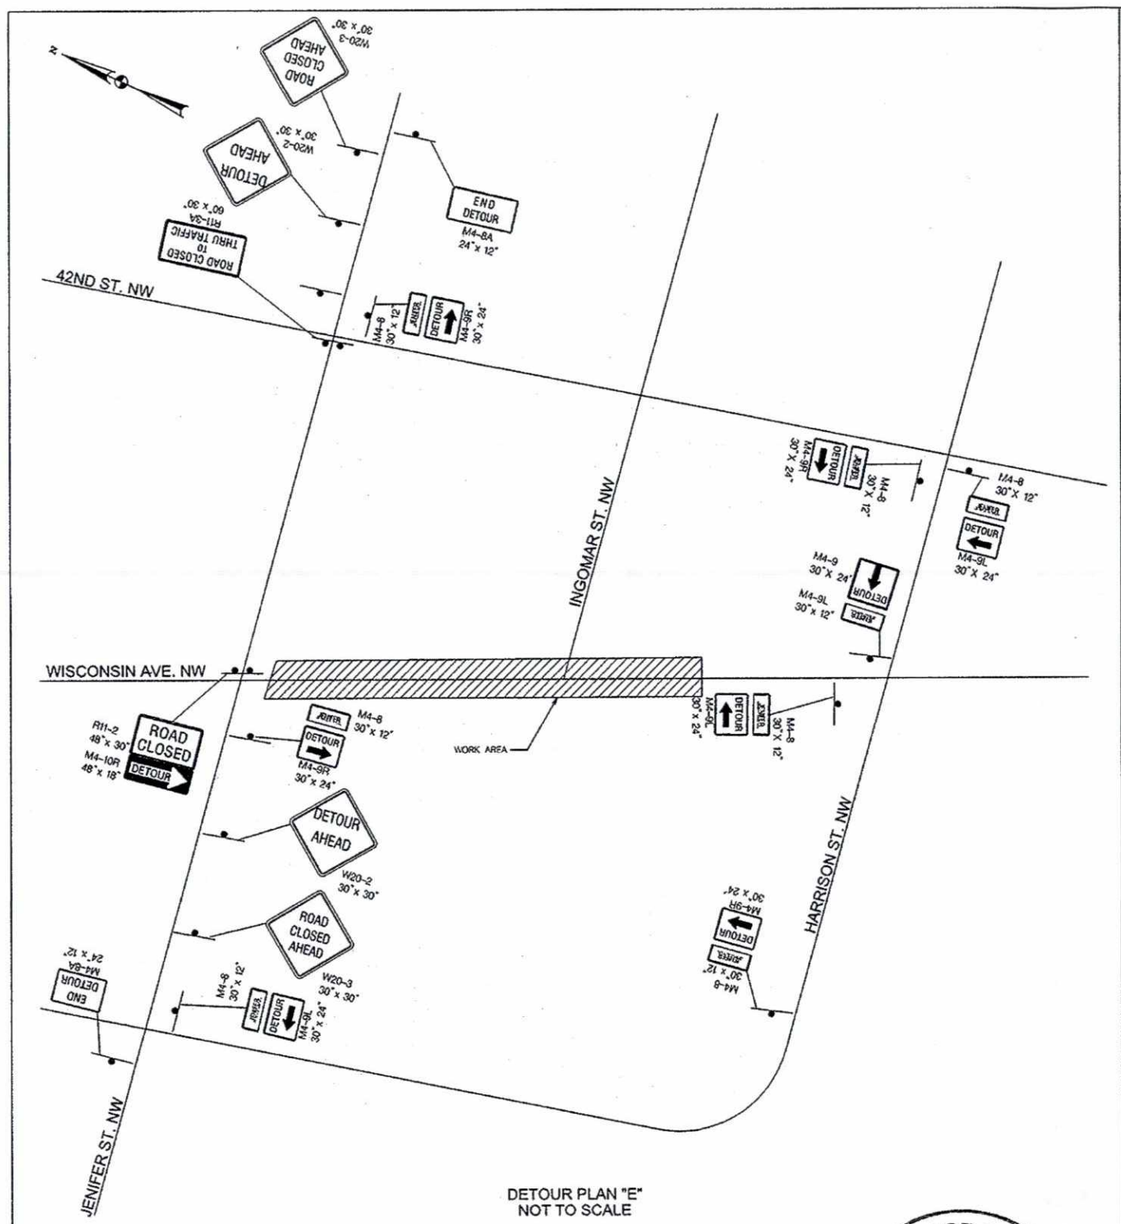

DETOUR PLAN "E"
NOT TO SCALE

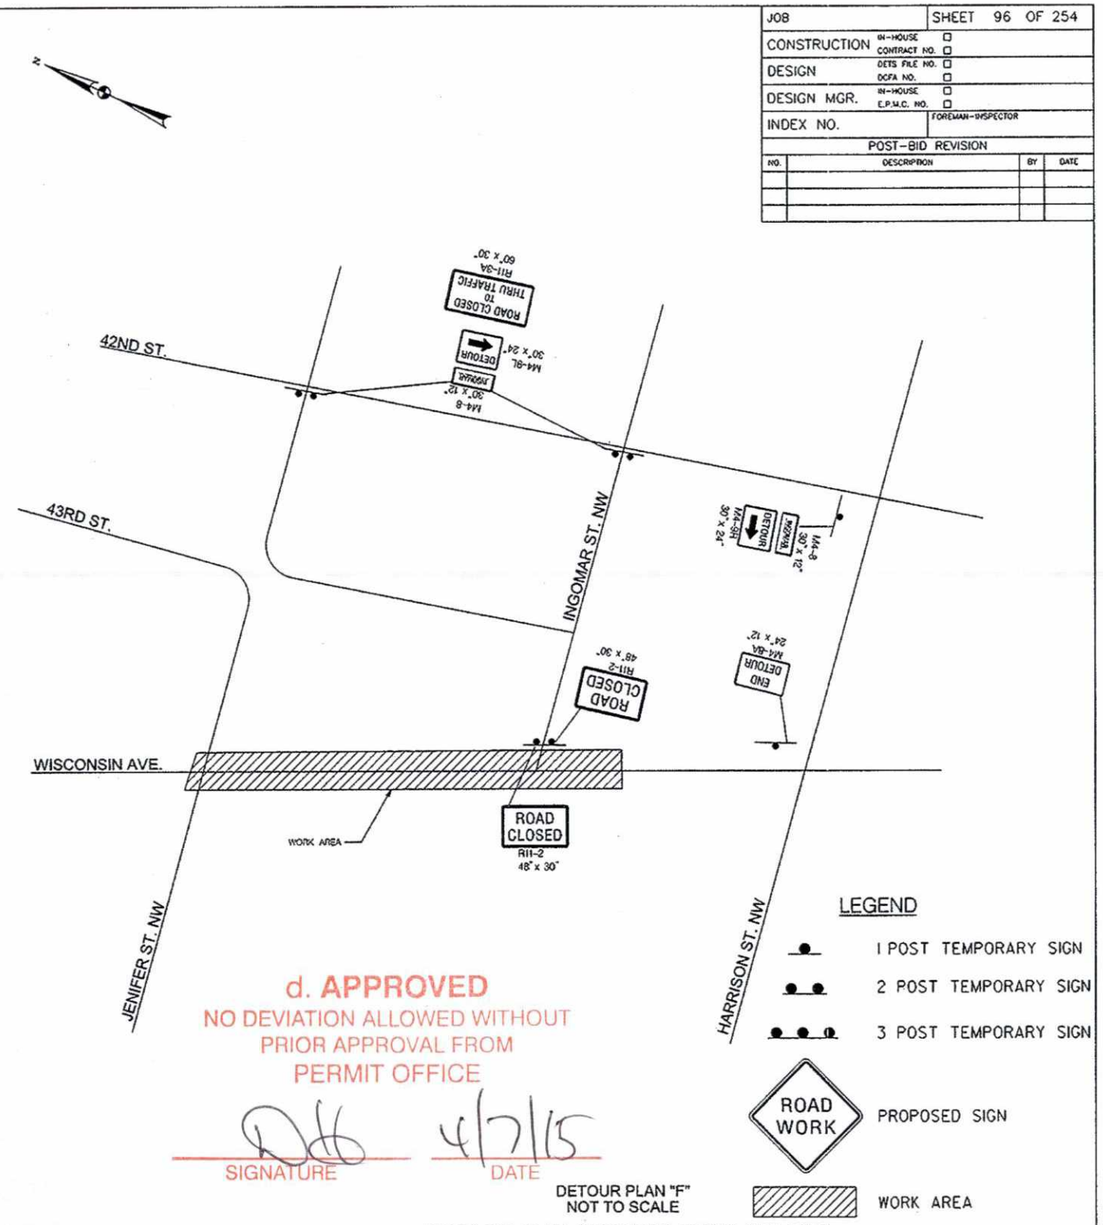

d. APPROVED
NO DEVIATION ALLOWED WITHOUT
PRIOR APPROVAL FROM
PERMIT OFFICE

SIGNATURE DATE 4/7/15

DETOUR PLAN "F"
NOT TO SCALE

LEGEND

- 1 POST TEMPORARY SIGN
- 2 POST TEMPORARY SIGN
- 3 POST TEMPORARY SIGN
- ROAD WORK — PROPOSED SIGN
- WORK AREA

DRAFT BID PLAN SUBMITTED 12/17/13–NOT FINAL

DESCRIPTION	CORR	CHKD	APPD	APPD	APPD
REVISIONS					

pepco
A PHI Company

KCI TECHNOLOGIES
Engineers Planners Scientists Construction Managers
936 Ridgebrook Road
Sparks, Maryland 21152
Telephone: (410) 316-7800
Fax: (410) 316-7818
03121618.AE

DISTRICT OF COLUMBIA
JEFFREY F. LAWRENCE
PE900440
REGISTERED
PROFESSIONAL ENGINEER (CIVIL)

POLES SHOWN ON THIS PLAN DO NOT CONFLICT WITH WATER, SEWER OR STORM DRAIN PLAN NO.

VERIZON ROW

TREE PERMISSIONS

PROJECT ID

REFERENCE DRAWINGS

WR TYPE. LOCAL DISTRICT. CLASSIFICATION.

A.E. /PHONE: CONTACT /PHONE:

PRINTS: RECORDS MGT., CCC, R/W, SURVEYOR, FOR. MAPS, METERS, MTR. FOR., TR. SHOPS, PHONE CO., GAS CO., C.A.T.V., TOTAL

PERMITS: E.O.O.H., E.O.U.G., WARD, R/W REQD., COUNTY, TOWN, ST. RDS., ST. TR., M.N.C.P., EASMNT., W.S.S.C., UVP, SPC, PG. SPEC., PG. MANT., TOTAL PRINTS

CREW HO: BNDU-CA ___.CO ___, BNMU-CA ___.CO ___, FSDO-OH ___.URD ___, FSDO-OH ___.URD ___, KNA ___, RSMU-OH ___.URD ___, RSMU-CA ___.CO ___

TAX DIST.

PLAT AREA

FOR. NO.

LITTLE FALLS PKWY & RIVER RD
TO FUTURE PEPCO NORTHWEST SUBSTATION
138KV UNDERGROUND TRANSMISSION ROUTE
TRAFFIC CONTROL PLAN

POTOMAC ELECTRIC POWER CO.

SCALE	APPD	APPD	APPD
DATE			
DR. BY			
CHKD.			
INSP.			

TCP II-48
WORK AREA-7

Nadia Pimentel - Division: POOT Utility Services Emp Monday, November 03, 2014 AT 04:06 PM
N:\2012\03121618.AI\Drawings\River Road TCP Plans\WA_7_TCP-Detour Plan E&F.dgn