REG.	STATE	PROJECT	SHEET NO.	TOTAL SHEETS
2	D.C.	N/A	001	

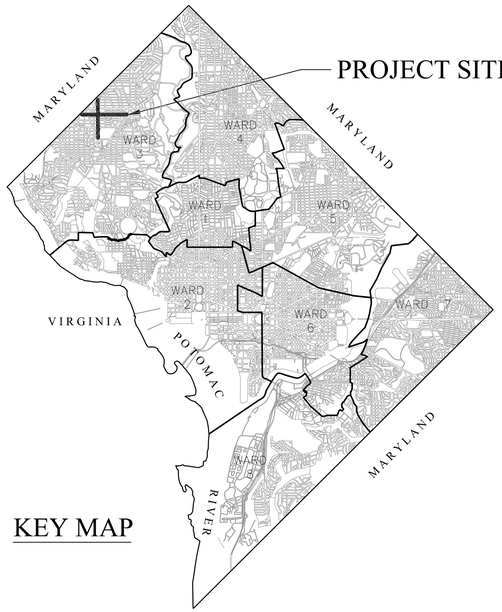

KEY MAP

DISTRICT OF COLUMBIA
DEPARTMENT OF TRANSPORTATION

PLANS OF

JENIFER STREET, N.W.
& 41ST STREET, N.W.
NEIGHBORHOOD BIKEWAYS

LENGTH OF PROJECT = 13,000 FT = 2.46 MILES

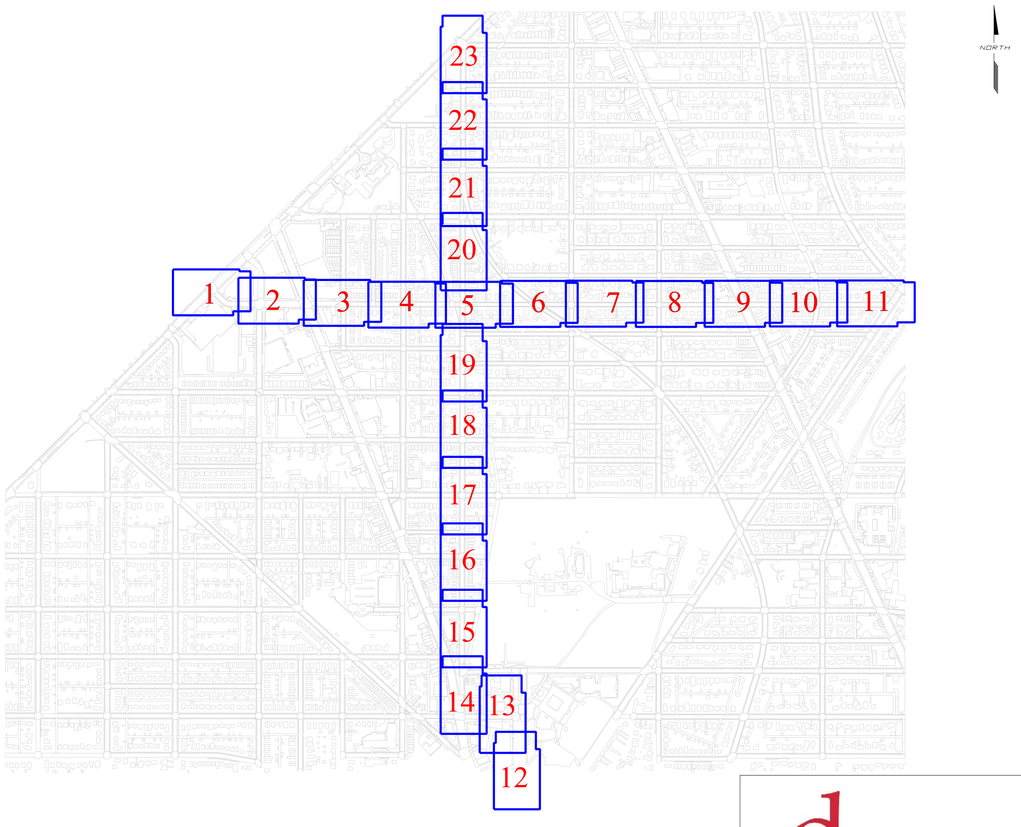

90% SUBMITTAL: JULY, 2013
NOT FOR CONSTRUCTION

d. District Department of Transportation

DISTRICT OF COLUMBIA DEPARTMENT OF TRANSPORTATION	DEPT. OF TRANSPORTATION FEDERAL HIGHWAY ADMINISTRATION
RECOMMENDED FOR APPROVAL: PROGRAM MANAGER IPMA / CHIEF, IPMA SUPPORT DIVISION APPROVED: CHIEF TRANSPORTATION ENGINEER TRANSPORTATION POLICY AND PLANNING ADMINISTRATION TRAFFIC SERVICES ADMINISTRATION DATE:	APPROVED: DIVISION ADMINISTRATOR DATE:

REG	STATE	PROJECT	SHEET NO.	TOTAL SHEETS
	D.C.			

DETAIL OF PAVEMENT MARKINGS (IF SHOWN)

ROADWAY

1. APPROACH LANE LINES TO A SIGNALIZED INTERSECTION - FOUR INCH WIDE, SOLID WHITE LINES.
   BEGIN AT STOP LINE AND CONTINUE FOR NINETY FEET UNLESS OTHERWISE NOTED.

2. BROKEN (DASH) LINES

   A. FOUR INCHES WIDE, TEN FEET LONG; SKIP SPACES THIRTY FEET LONG. THE LAST DASH LINE OF EACH BLOCK WILL VARY IN LENGTH. IF IT IS SHORTER THAN TEN FEET, CONNECT TO NEXT TO LAST DASH LINE.

   B. DASH LINES STOP ONE FOOT BEFORE CROSSWALK BACK EDGE LINE.

3. DOTTED LINES - SINGLE SOLID WHITE LINE, FOUR INCHES WIDE, TWO FEET LONG; SKIP SPACES FOUR FEET LONG.
   DOUBLE YELLOW LINE, FOUR INCHES WIDE, LOCATED FOUR INCHES APART; SKIP SPACES, FOUR FEET LONG.

4. ARROW OR TEXT MARKINGS - SPACED THIRTY-TWO FEET APART, UNLESS OTHERWISE NOTED.
   SPACED FIFTEEN FEET FROM CROSSWALK.

BIKE LANES

1. ADJACENT TO PARKING LANE - SOLID WHITE LINE, 4 INCHES WIDE UNLESS OTHERWISE NOTED.

2. ADJACENT TO TRAVEL LANE - SOLID WHITE LINE, 6 INCHES WIDE UNLESS OTHERWISE NOTED.

STOP LINES

1. ONE FOOT WIDE (UNLESS OTHERWISE NOTED), LOCATED SIX FEET BEFORE CROSSWALK.

CROSSWALKS

1. PEDESTRIAN CROSSWALK - TEN FEET WIDE, UNLESS OTHERWISE NOTED.

   A. EDGE LINES - SOLID WHITE LINES, SIX INCHES WIDE.

   B. STRIPED CROSSWALKS - TWO FOOT WIDE WHITE STRIPES WITH TWO FOOT WIDE SPACING.
   MAKE STRIPES PARALLEL TO CURB LINE OF STREET.

   C. ALL HANDICAP RAMPS MUST BE LOCATED WITHIN A CROSSWALK, INCLUDING SIDE FLARES OF RAMPS.
   ONE SIDE FLARE MUST ALIGN WITH BACK EDGE OF CROSSWALK IF CROSSWALK WIDTH IS GREATER THAN FIFTEEN FEET. MAXIMUM WIDTH OF CROSSWALK IS TWENTY FEET.

PARKING STALLS

1. SINGLE SOLID WHITE LINE, FOUR INCHES WIDE.

NO PARKING ZONES/BUFFER

1. OUTER BUFFER/PARKING AISLE EDGE - SINGLE SOLID WHITE LINE, FOUR INCHES WIDE, UNLESS OTHERWISE NOTED.

2. INNER BUFFER EDGE - SINGLE SOLID WHITE LINE, FOUR INCHES WIDE.

3. DIAGONAL OR CHEVRON BUFFER - SINGLE SOLID WHITE LINE, SIX INCHES WIDE, FORTY-FIVE DEGREE ANGLE, FIVE FOOT ON CENTER SPACING, UNLESS OTHERWISE NOTED.

SHARED LANE SYMBOL PLACEMENT

1. SHARED LANE SYMBOLS ("SHARROWS") SHALL BE PLACED EVERY 250' ALONG THE BICYCLE ROUTES UNLESS NOTED/DIMENSIONED OTHERWISE

2. ON ROADWAYS WITH ON-STREET PARKING, SYMBOLS SHALL BE PLACED SO THAT THEIR CENTERS ARE 11' FROM THE ADJCENT CURB FACE, UNLESS NOTED/DIMENSIONED OTHERWISE

3. SYMBOLS PLACED IN A SHARED LANE WITHOUT PARKING SHALL BE PLACED SO THAT THEIR CENTERS ARE A MINIMUM OF 4' FROM THE ADJACENT CURBFACE, UNLESS NOTED/DIMENSIONED OTHERWISE

4. DO NOT PLACE SYMBOLS ON LANE LINES

MARKING LEGEND

PROPOSED

NEW	SIGN AND POST
	BICYCLE LANE SYMBOL
	SHARED LANE SYMBOL
4" SWL	4" SOLID WHITE LANE LINE OR INSIDE BICYCLE LANE LINE
4" DSYCL	4" DOUBLE SOLID YELLOW CENTERLINE
	COLORIZED COATING

90% SUBMITTAL: JULY, 2013
NOT FOR CONSTRUCTION

District Department of Transportation

NO.	DESCRIPTION	NAME	DATE

REVISIONS

D.C. DEPARTMENT OF TRANSPORTATION
POLICY, PLANNING, AND SUSTAINABILITY ADMINISTRATION
BICYCLE AND PEDESTRIAN PROGRAM

BICYCLE BOULEVARDS
JENIFER STREET & 41ST STREET, NW

DETAIL SHEET– 1

PROJECT ENG. _____
DESIGNED BY _____
CHECKED BY _____
DRAWN BY _____
PROJECT MGR. _____

DIVISION CHIEF

DATE 07 / 30 / 13

FILE _____

SHEET 03 OF

REG	STATE	PROJECT	SHEET NO.	TOTAL SHEETS
	D.C.			

NOTE:
1. LATERAL PAVEMENT MARKING DIMENSIONS ARE TYPICALLY MEASURED TO AN ADJACENT FACE OF CURB OR TO THE CENTERLINE OF AN ADJACENT PAVEMENT MARKING AS SHOWN IN THE DRAWINGS.

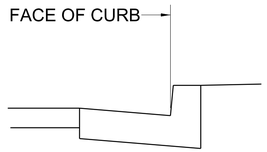

TYPICAL LATERAL STRIPING DIMENSIONS

N.T.S.

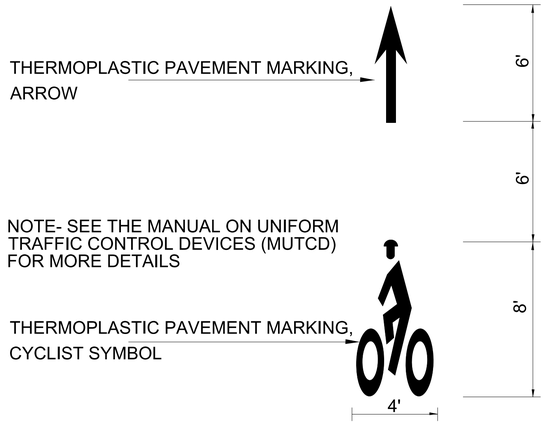

BICYCLE LANE SYMBOL

N.T.S.

NOTE:
SEE THE MANUAL ON UNIFORM TRAFFIC CONTROL DEVICES (MUTCD) FOR MORE DETAILS

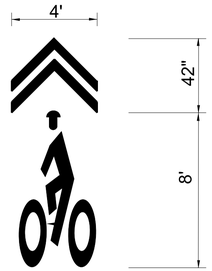

SHARED LANE SYMBOL

N.T.S.

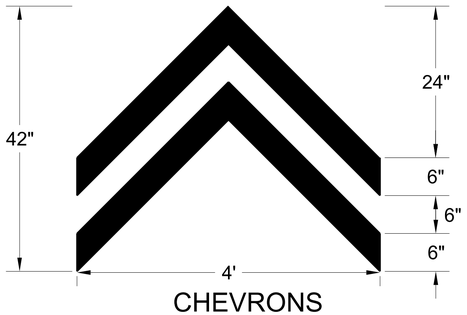

CHEVRONS (REFER TO SHARED LANE SYMBOL)

N.T.S.

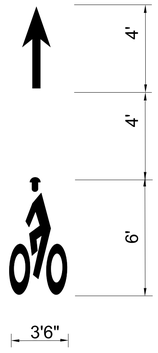

BIKE LANE SYMBOL IN LT/THRU LANES

N.T.S.

90% SUBMITTAL: JULY, 2013
NOT FOR CONSTRUCTION

District Department of Transportation

NO.	DESCRIPTION	NAME	DATE

REVISIONS

D.C. DEPARTMENT OF TRANSPORTATION
POLICY, PLANNING, AND SUSTAINABILITY ADMINISTRATION
BICYCLE AND PEDESTRIAN PROGRAM

BICYCLE BOULEVARDS
JENIFER STREET & 41ST STREET, NW

PROJECT ENG. _____
DESIGNED BY _____
CHECKED BY _____
DRAWN BY _____
PROJECT MGR. _____

DETAIL SHEET– 2

DIVISION CHIEF
DATE 07 / 30 / 13
FILE _____
SHEET 04 OF

REG	STATE	PROJECT	SHEET NO.	TOTAL SHEETS
	D.C.			

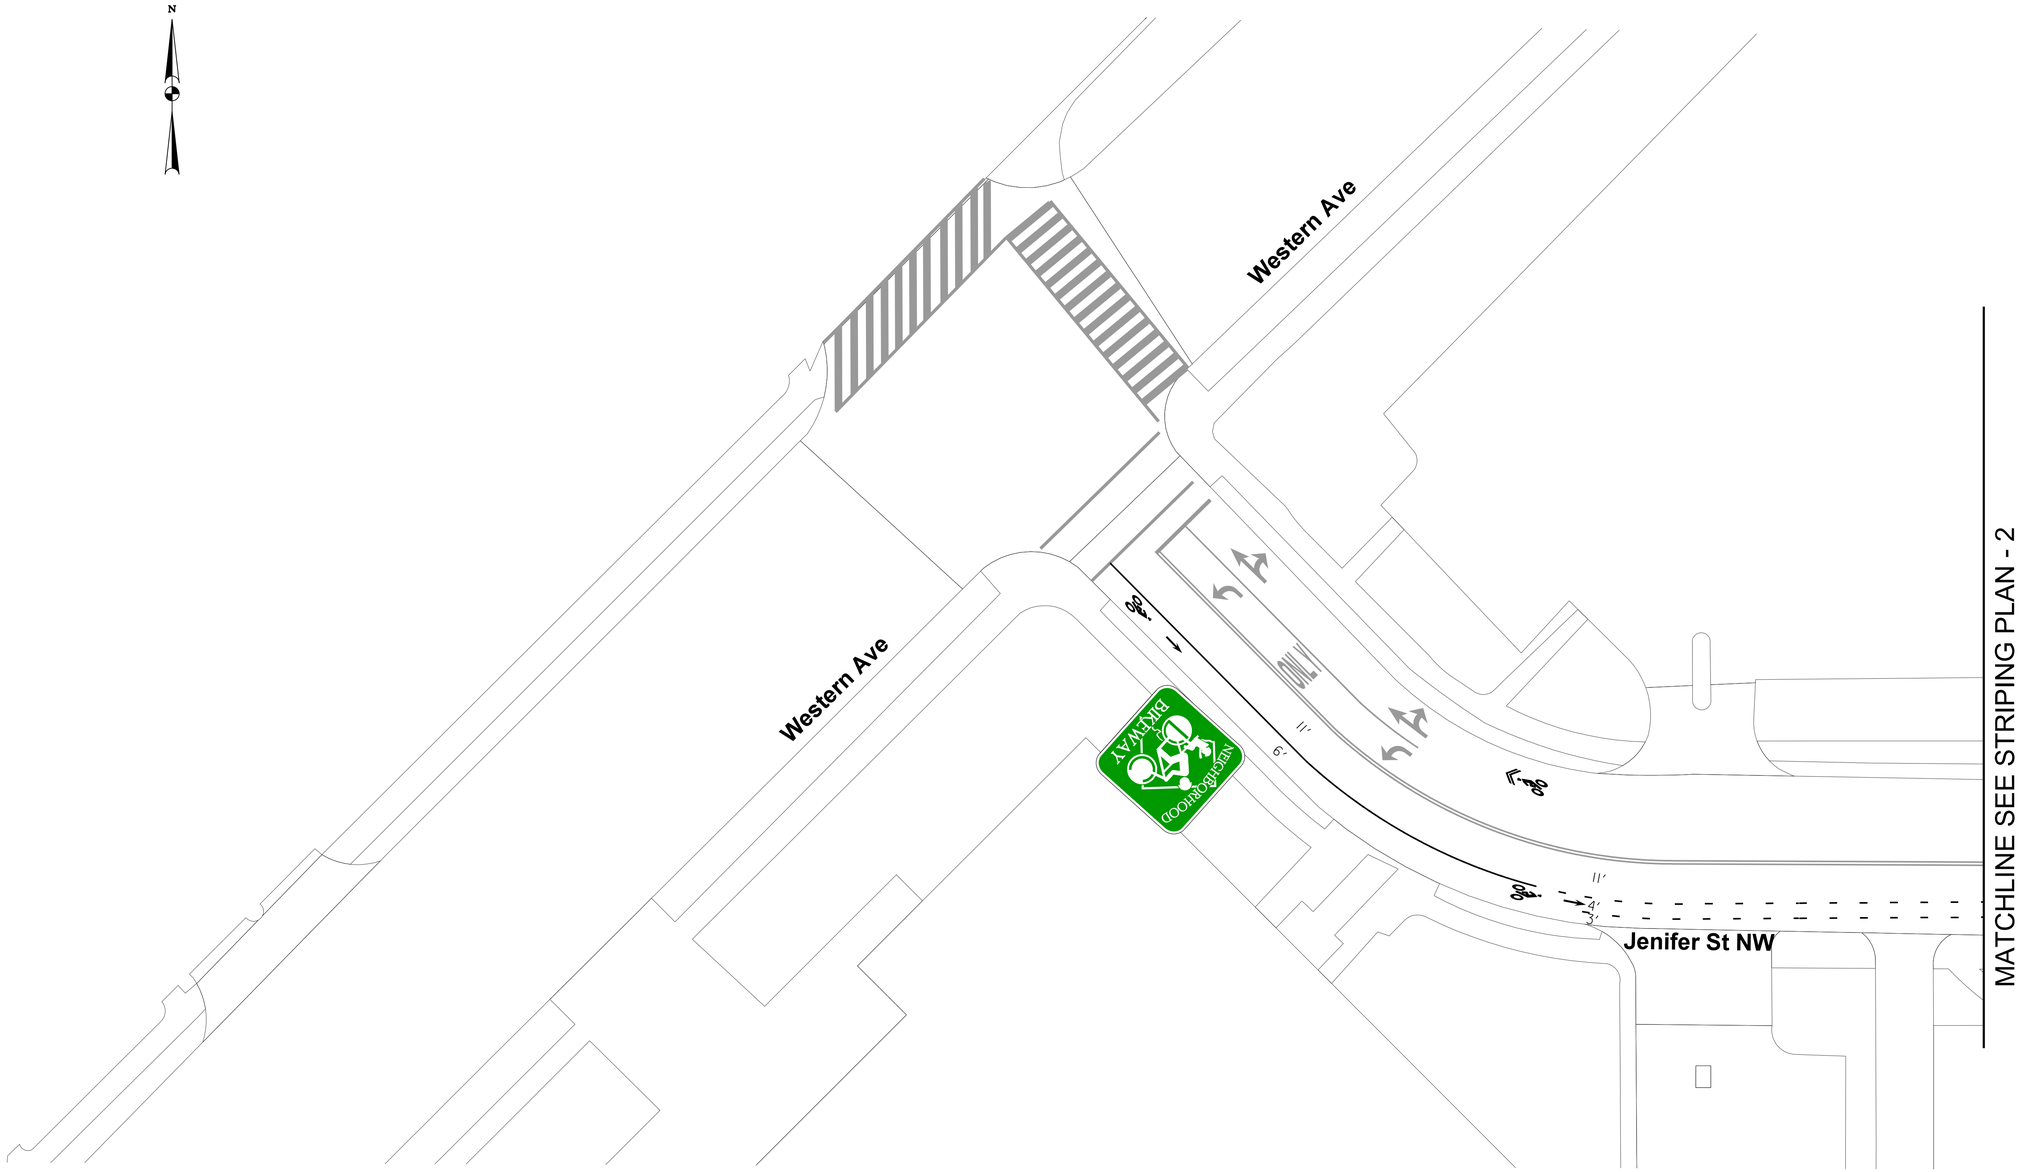

90% SUBMITTAL: JULY, 2013
NOT FOR CONSTRUCTION

District Department of Transportation

NO.	DESCRIPTION	NAME	DATE

REVISIONS

D.C. DEPARTMENT OF TRANSPORTATION
POLICY, PLANNING, AND SUSTAINABILITY ADMINISTRATION
BICYCLE AND PEDESTRIAN PROGRAM

BICYCLE BOULEVARDS
JENIFER STREET & 41ST STREET, NW

SIGNING AND
PAVEMENT MARKING PLANS – 01

PROJECT ENG. _____
DESIGNED BY _____
CHECKED BY _____
DRAWN BY _____
PROJECT MGR. _____

DIVISION CHIEF

DATE 07 / 30 / 13
FILE _____
SHEET OF

REG	STATE	PROJECT	SHEET NO.	TOTAL SHEETS
	D.C.			

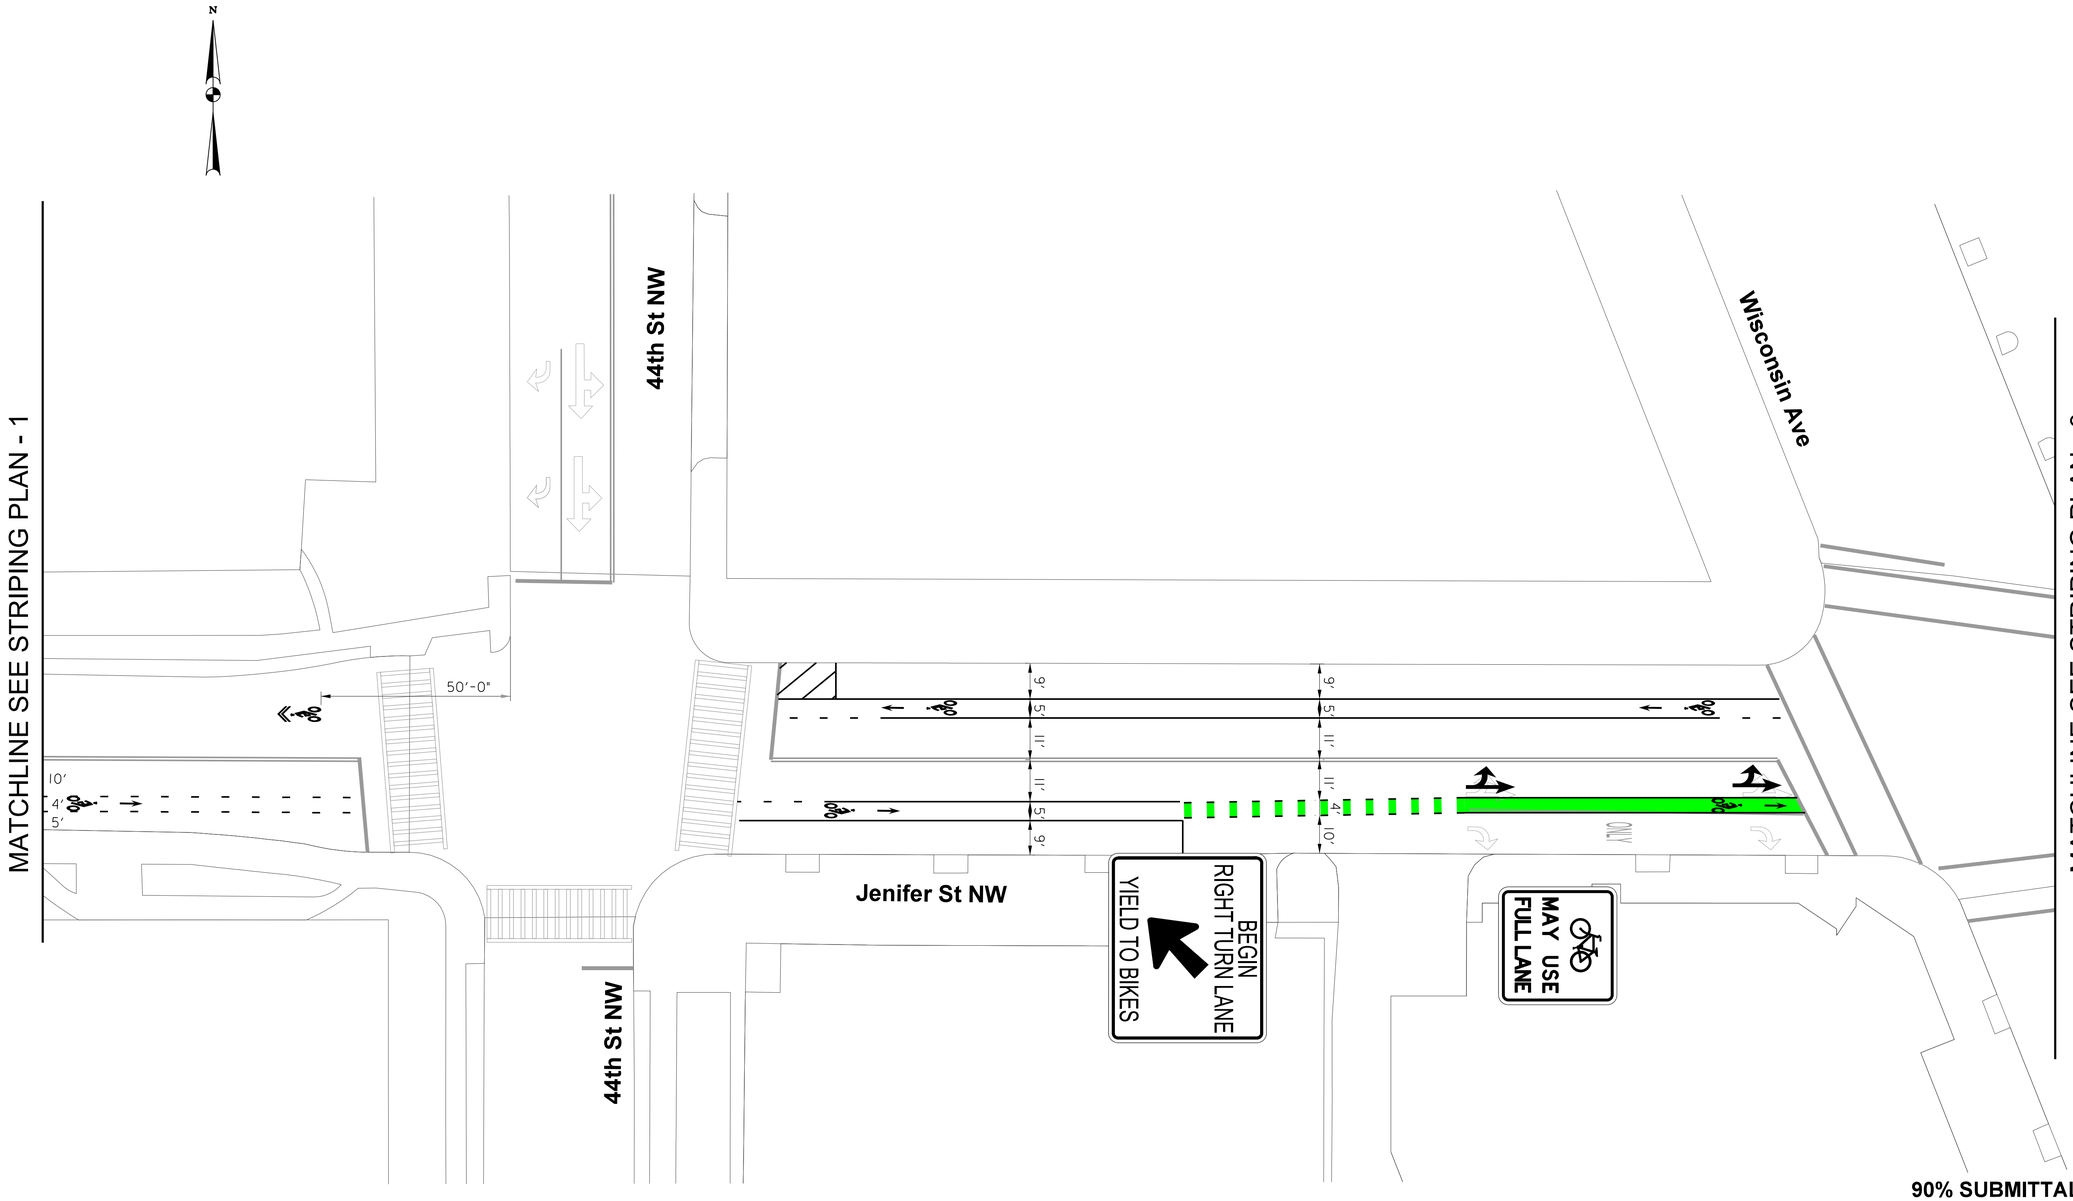

90% SUBMITTAL: JULY, 2013
NOT FOR CONSTRUCTION

D.C. DEPARTMENT OF TRANSPORTATION
POLICY, PLANNING, AND SUSTAINABILITY ADMINISTRATION
BICYCLE AND PEDESTRIAN PROGRAM

BICYCLE BOULEVARDS
JENIFER STREET & 41ST STREET, NW

SIGNING AND
PAVEMENT MARKING PLANS – 02

PROJECT ENG. _____
DESIGNED BY _____
CHECKED BY _____
DRAWN BY _____
PROJECT MGR. _____

DIVISION CHIEF

DATE 07 / 30 / 13
FILE _____
SHEET OF

District Department of Transportation

NO.	DESCRIPTION	NAME	DATE

REVISIONS

REG	STATE	PROJECT	SHEET NO.	TOTAL SHEETS
	D.C.			

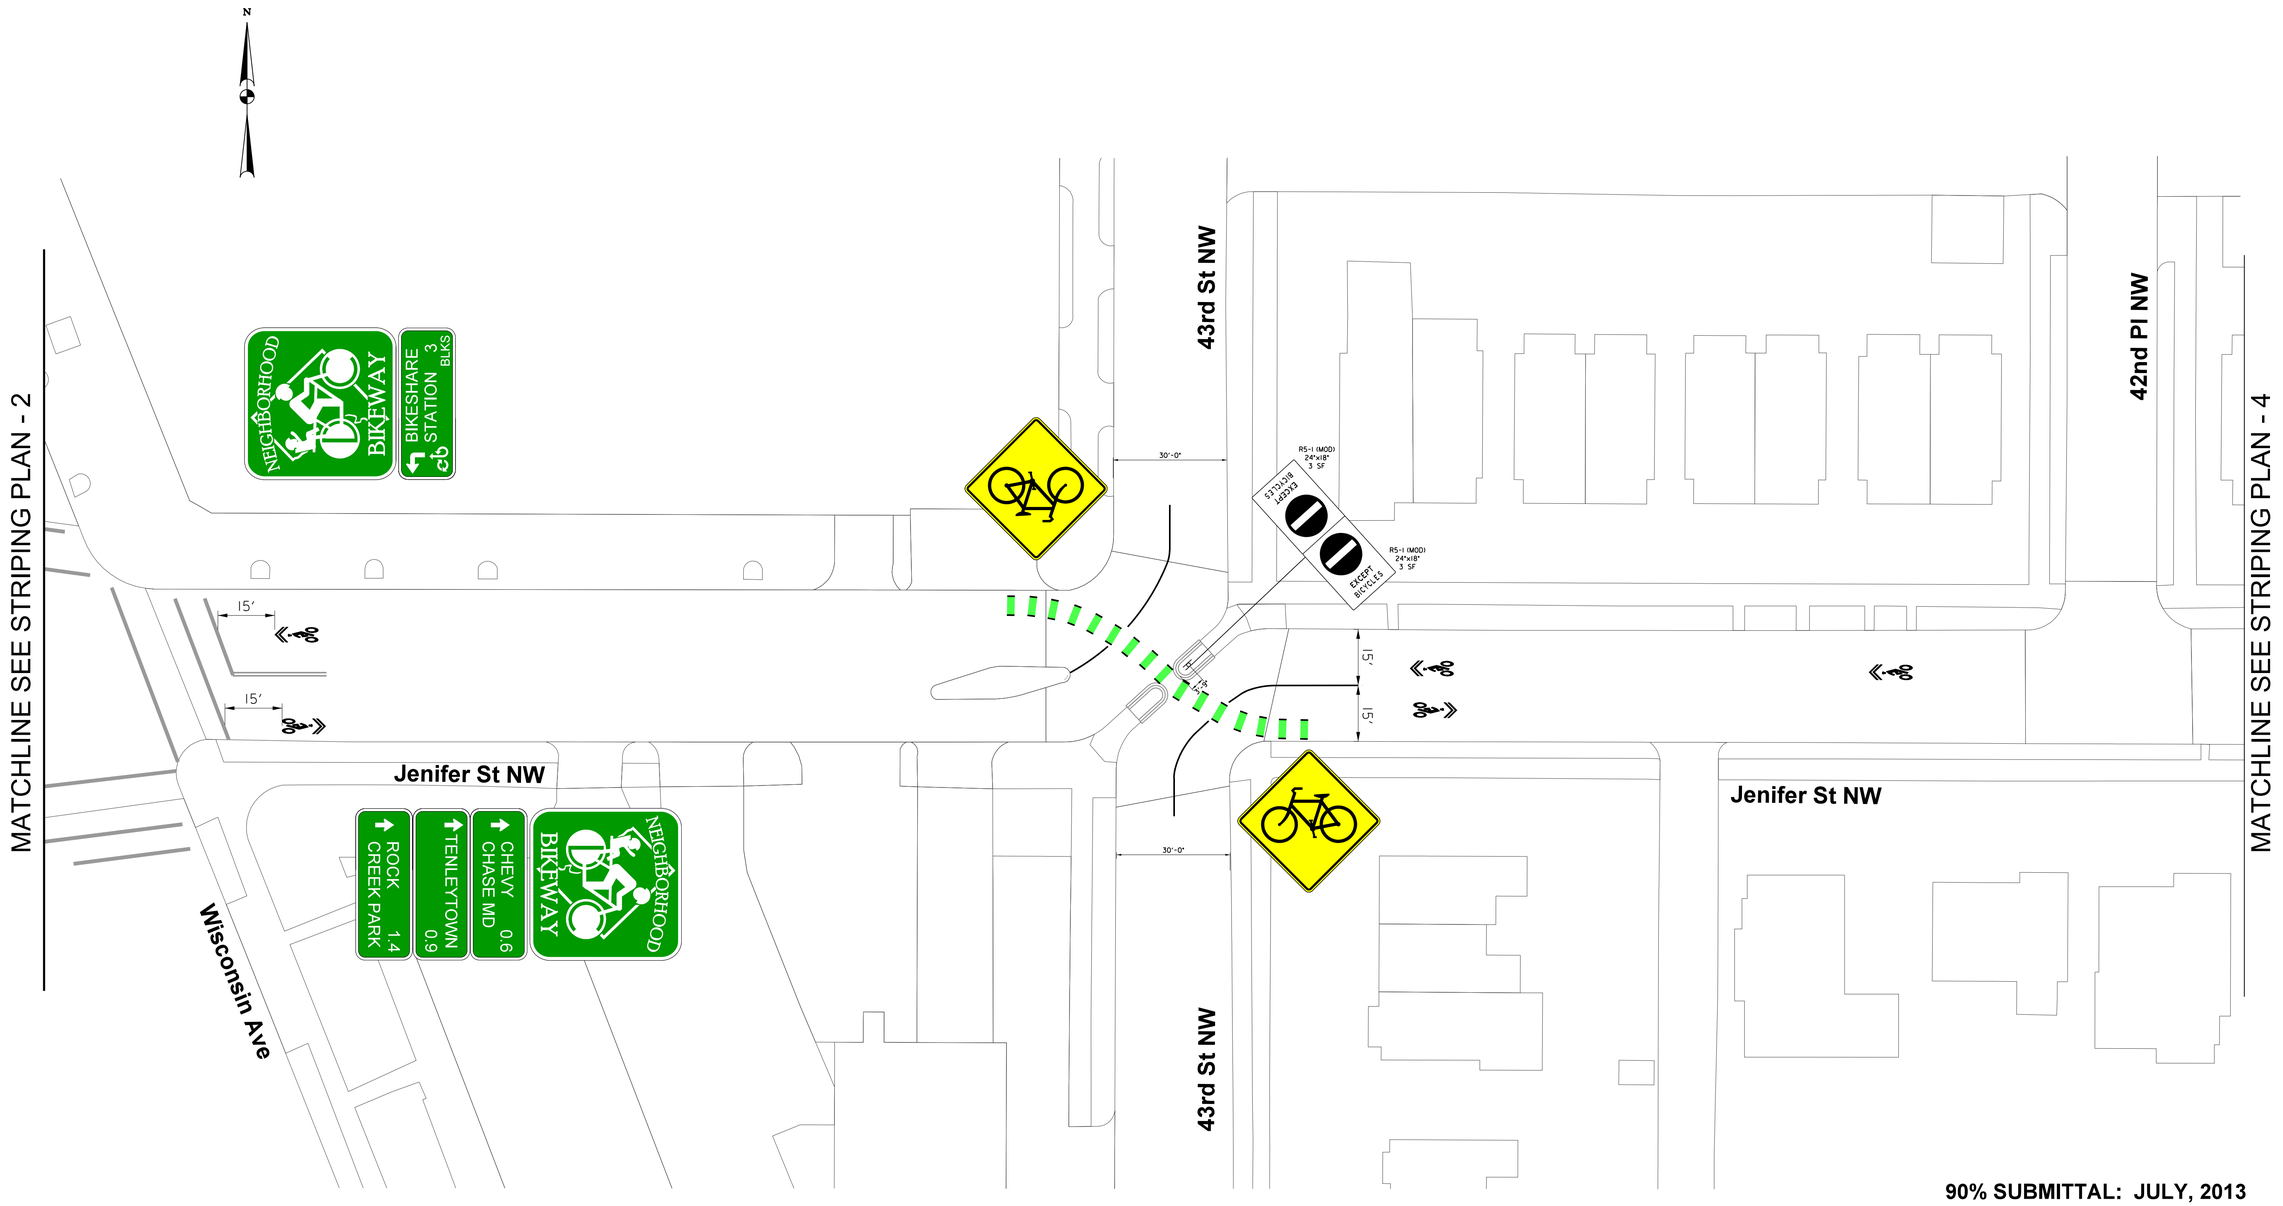

90% SUBMITTAL: JULY, 2013
NOT FOR CONSTRUCTION

NOTE:

MOUNT "DO NOT ENTER" SIGNS BACK TO BACK ON 6 FOOT POST. BOTTOM EDGE OF SIGNS TO BE 4 FEET FROM GROUND

d. District Department of Transportation

NO.	DESCRIPTION	NAME	DATE

REVISIONS

D.C. DEPARTMENT OF TRANSPORTATION
POLICY, PLANNING, AND SUSTAINABILITY ADMINISTRATION
BICYCLE AND PEDESTRIAN PROGRAM

BICYCLE BOULEVARDS
JENIFER STREET & 41ST STREET, NW

SIGNING AND
PAVEMENT MARKING PLANS – 03

PROJECT ENG. _____
DESIGNED BY _____
CHECKED BY _____
DRAWN BY _____
PROJECT MGR. _____

DIVISION CHIEF

DATE 07 / 30 / 13

FILE _____

SHEET OF

REG	STATE	PROJECT	SHEET NO.	TOTAL SHEETS
	D.C.			

90% SUBMITTAL: JULY, 2013
NOT FOR CONSTRUCTION

District Department of Transportation

NO.	DESCRIPTION	NAME	DATE

REVISIONS

D.C. DEPARTMENT OF TRANSPORTATION
POLICY, PLANNING, AND SUSTAINABILITY ADMINISTRATION
BICYCLE AND PEDESTRIAN PROGRAM

BICYCLE BOULEVARDS
JENIFER STREET & 41ST STREET, NW

SIGNING AND
PAVEMENT MARKING PLANS – 04

PROJECT ENG. _____
DESIGNED BY _____
CHECKED BY _____
DRAWN BY _____
PROJECT MGR. _____

DIVISION CHIEF

DATE 07 / 30 / 13
FILE _____
SHEET OF

REG	STATE	PROJECT	SHEET NO.	TOTAL SHEETS
	D.C.			

MATCHLINE SEE STRIPING PLAN - 18

MATCHLINE SEE STRIPING PLAN - 4

MATCHLINE SEE STRIPING PLAN - 6

MATCHLINE SEE STRIPING PLAN - 17

Belt Rd NW

41st St NW

25'

Jenifer St NW

Jenifer St NW

TENLEYTOWN 0.6

FRIENDSHIP HEIGHTS 3 BLKS

ROCK CREEK PARK 1.2

BIKEWAY

NEIGHBORHOOD

TENLEYTOWN 0.6

CHEVY CHASE MD 0.4

FRIENDSHIP HEIGHTS 3 BLKS

MAY USE FULL LANE

ROCK CREEK PARK 1.2

TENLEYTOWN 0.6

CHEVY CHASE MD 0.4

NEIGHBORHOOD BIKEWAY

FRIENDSHIP HEIGHTS 3 BLKS

ROCK CREEK PARK 1.2

CHEVY CHASE MD 0.6

90% SUBMITTAL: JULY, 2013
NOT FOR CONSTRUCTION

District Department of Transportation

NO.	DESCRIPTION	NAME	DATE

REVISIONS

D.C. DEPARTMENT OF TRANSPORTATION
POLICY, PLANNING, AND SUSTAINABILITY ADMINISTRATION
BICYCLE AND PEDESTRIAN PROGRAM

BICYCLE BOULEVARDS
JENIFER STREET & 41ST STREET, NW

SIGNING AND
PAVEMENT MARKING PLANS – 05

PROJECT ENG. _____
DESIGNED BY _____
CHECKED BY _____
DRAWN BY _____
PROJECT MGR. _____

DIVISION CHIEF

DATE 07 / 30 / 13

FILE _____

SHEET OF

REG	STATE	PROJECT	SHEET NO.	TOTAL SHEETS
	D.C.			

90% SUBMITTAL: JULY, 2013
NOT FOR CONSTRUCTION

District Department of Transportation

NO.	DESCRIPTION	NAME	DATE
	REVISIONS		

D.C. DEPARTMENT OF TRANSPORTATION
POLICY, PLANNING, AND SUSTAINABILITY ADMINISTRATION
BICYCLE AND PEDESTRIAN PROGRAM

BICYCLE BOULEVARDS
JENIFER STREET & 41ST STREET, NW

SIGNING AND
PAVEMENT MARKING PLANS – 06

PROJECT ENG. _____
DESIGNED BY _____
CHECKED BY _____
DRAWN BY _____
PROJECT MGR. _____

DIVISION CHIEF

DATE 07 / 30 / 13
FILE _____
SHEET OF

REG	STATE	PROJECT	SHEET NO.	TOTAL SHEETS
	D.C.			

N

MATCHLINE SEE STRIPING PLAN - 6

MATCHLINE SEE STRIPING PLAN - 8

Jenifer St NW

ROCK CREEK PARK 1.0

NEIGHBORHOOD BIKEWAY

MAY USE FULL LANE

90% SUBMITTAL: JULY, 2013
NOT FOR CONSTRUCTION

d. District Department of Transportation

NO.	DESCRIPTION	NAME	DATE

REVISIONS

D.C. DEPARTMENT OF TRANSPORTATION
POLICY, PLANNING, AND SUSTAINABILITY ADMINISTRATION
BICYCLE AND PEDESTRIAN PROGRAM

BICYCLE BOULEVARDS
JENIFER STREET & 41ST STREET, NW

SIGNING AND
PAVEMENT MARKING PLANS – 07

PROJECT ENG. _____
DESIGNED BY _____
CHECKED BY _____
DRAWN BY _____
PROJECT MGR. _____

DIVISION CHIEF

DATE 07 / 30 / 13
FILE _____
SHEET OF

REG	STATE	PROJECT	SHEET NO.	TOTAL SHEETS
	D.C.			

90% SUBMITTAL: JULY, 2013
NOT FOR CONSTRUCTION

d. District Department of Transportation

NO.	DESCRIPTION	NAME	DATE

REVISIONS

D.C. DEPARTMENT OF TRANSPORTATION
POLICY, PLANNING, AND SUSTAINABILITY ADMINISTRATION
BICYCLE AND PEDESTRIAN PROGRAM

BICYCLE BOULEVARDS
JENIFER STREET & 41ST STREET, NW

SIGNING AND
PAVEMENT MARKING PLANS – 08

PROJECT ENG. _____
DESIGNED BY _____
CHECKED BY _____
DRAWN BY _____
PROJECT MGR. _____

DIVISION CHIEF

DATE 07 / 30 / 13
FILE _____
SHEET OF

REG	STATE	PROJECT	SHEET NO.	TOTAL SHEETS
	D.C.			

90% SUBMITTAL: JULY, 2013
NOT FOR CONSTRUCTION

d. District Department of Transportation

NO.	DESCRIPTION	NAME	DATE

REVISIONS

D.C. DEPARTMENT OF TRANSPORTATION
POLICY, PLANNING, AND SUSTAINABILITY ADMINISTRATION
BICYCLE AND PEDESTRIAN PROGRAM

BICYCLE BOULEVARDS
JENIFER STREET & 41ST STREET, NW

SIGNING AND
PAVEMENT MARKING PLANS – 09

PROJECT ENG. _____
DESIGNED BY _____
CHECKED BY _____
DRAWN BY _____
PROJECT MGR. _____

DIVISION CHIEF

DATE 07 / 30 / 13
FILE _____
SHEET OF

REG	STATE	PROJECT	SHEET NO.	TOTAL SHEETS
	D.C.			

90% SUBMITTAL: JULY, 2013
NOT FOR CONSTRUCTION

d.
District Department of Transportation

NO.	DESCRIPTION	NAME	DATE

REVISIONS

D.C. DEPARTMENT OF TRANSPORTATION
POLICY, PLANNING, AND SUSTAINABILITY ADMINISTRATION
BICYCLE AND PEDESTRIAN PROGRAM

BICYCLE BOULEVARDS
JENIFER STREET & 41ST STREET, NW

SIGNING AND
PAVEMENT MARKING PLANS – 10

PROJECT ENG. _____
DESIGNED BY _____
CHECKED BY _____
DRAWN BY _____
PROJECT MGR. _____

DIVISION CHIEF

DATE 07 / 30 / 13
FILE _____
SHEET OF

REG	STATE	PROJECT	SHEET NO.	TOTAL SHEETS
	D.C.			

N

MATCHLINE SEE STRIPING PLAN - 10

MAY USE FULL LANE

NEIGHBORHOOD BIKEWAY

FRIENDSHIP HEIGHTS 0.9

CHEVY CHASE MD 1.0

TENLEYTOWN 1.3

NEIGHBORHOOD BIKEWAY

ROCK CREEK PARK 0.6

PROJECT LIMIT

Nebraska Ave NW

20'

Jenifer St NW

ROCK CREEK PARK 0.6

NEIGHBORHOOD BIKEWAY

Nebraska Ave NW

PROJECT LIMIT

90% SUBMITTAL: JULY, 2013
NOT FOR CONSTRUCTION

District Department of Transportation

NO.	DESCRIPTION	NAME	DATE

REVISIONS

D.C. DEPARTMENT OF TRANSPORTATION
POLICY, PLANNING, AND SUSTAINABILITY ADMINISTRATION
BICYCLE AND PEDESTRIAN PROGRAM

BICYCLE BOULEVARDS
JENIFER STREET & 41ST STREET, NW

SIGNING AND
PAVEMENT MARKING PLANS – 11

PROJECT ENG. _____
DESIGNED BY _____
CHECKED BY _____
DRAWN BY _____
PROJECT MGR. _____

DIVISION CHIEF

DATE 07 / 30 / 13

FILE _____

SHEET OF

REG	STATE	PROJECT	SHEET NO.	TOTAL SHEETS
	D.C.			

Wisconsin Ave NW

PROJECT LIMIT

Albemarle St NW

40th St NW

N

8'
5'
11'
11'

11'
5'
11'
10'

10'
11'
5'
5'
10'

NEIGHBORHOOD BIKEWAY

BIKESHARE STATION 1 BLK

ROCK CREEK PARK 2.1

FRIENDSHIP HEIGHTS 1.1

WOODROW WILSON HS 1.5 BLKS OFF PARKING

NEIGHBORHOOD BIKEWAY

MATCHLINE SEE STRIPING PLAN - 13

90% SUBMITTAL: JULY, 2013
NOT FOR CONSTRUCTION

District Department of Transportation

NO.	DESCRIPTION	NAME	DATE

REVISIONS

D.C. DEPARTMENT OF TRANSPORTATION
POLICY, PLANNING, AND SUSTAINABILITY ADMINISTRATION
BICYCLE AND PEDESTRIAN PROGRAM

BICYCLE BOULEVARDS
JENIFER STREET & 41ST STREET, NW

SIGNING AND
PAVEMENT MARKING PLANS – 12

PROJECT ENG. _____
DESIGNED BY _____
CHECKED BY _____
DRAWN BY _____
PROJECT MGR. _____

DIVISION CHIEF

DATE 07 / 30 / 13

FILE _____

SHEET OF

REG	STATE	PROJECT	SHEET NO.	TOTAL SHEETS
	D.C.			

N

MATCHLINE SEE STRIPING PLAN - 14

MATCHLINE SEE STRIPING PLAN - 12

Brandywine St NW

Chesapeake St NW

40th St NW

ROCK CREEK PARK 1.9

BIKESHARE STATION 0.2

NEIGHBORHOOD BIKEWAY

ROCK CREEK PARK 1.9

CHEVY CHASE MD 1.1

FRIENDSHIP HEIGHTS 0.9

90% SUBMITTAL: JULY, 2013
NOT FOR CONSTRUCTION

District Department of Transportation

NO.	DESCRIPTION	NAME	DATE

REVISIONS

D.C. DEPARTMENT OF TRANSPORTATION
POLICY, PLANNING, AND SUSTAINABILITY ADMINISTRATION
BICYCLE AND PEDESTRIAN PROGRAM

BICYCLE BOULEVARDS
JENIFER STREET & 41ST STREET, NW

SIGNING AND
PAVEMENT MARKING PLANS – 13

PROJECT ENG. _____
DESIGNED BY _____
CHECKED BY _____
DRAWN BY _____
PROJECT MGR. _____

DIVISION CHIEF

DATE 07 / 30 / 13
FILE _____
SHEET OF

REG	STATE	PROJECT	SHEET NO.	TOTAL SHEETS
	D.C.			

N

Wisconsin Ave NW

41st St NW

Brandywine St NW

Chesapeake St NW

STOP

ONCOMING TRAFFIC DOES NOT STOP

75'
25'
8'
6'
10'
8'
11'
5'
15'
8'

MAY USE FULL LANE

TWO WAY

NEIGHBORHOOD BIKEWAY

FRIENDSHIP M HEIGHTS 0.8

CHEVY CHASE MD 1.0

MATCHLINE SEE STRIPING PLAN - 15

MATCHLINE SEE STRIPING PLAN - 13

90% SUBMITTAL: JULY, 2013
NOT FOR CONSTRUCTION

12

D.C. DEPARTMENT OF TRANSPORTATION
POLICY, PLANNING, AND SUSTAINABILITY ADMINISTRATION
BICYCLE AND PEDESTRIAN PROGRAM

BICYCLE BOULEVARDS
JENIFER STREET & 41ST STREET, NW

SIGNING AND
PAVEMENT MARKING PLANS – 14

PROJECT ENG. _____
DESIGNED BY _____
CHECKED BY _____
DRAWN BY _____
PROJECT MGR. _____

DIVISION CHIEF

DATE 07 / 30 / 13

FILE _____

SHEET OF

District Department of Transportation

NO.	DESCRIPTION	NAME	DATE

REVISIONS

REG	STATE	PROJECT	SHEET NO.	TOTAL SHEETS
	D.C.			

N

MATCHLINE SEE STRIPING PLAN - 14

NEIGHBORHOOD BIKEWAY

WOODROW WILSON HS 1 BLK

BIKESHARE STATION 0.3

ROCK CREEK PARK 2.0

CHEVY CHASE MD 1.0

FRIENDSHIP HEIGHTS 0.8

NEIGHBORHOOD BIKEWAY

8'

5'

18'

15'

DO NOT ENTER

EXCEPT BICYCLES

Davenport St NW

41st St NW

DO NOT ENTER

EXCEPT BICYCLES

Davenport St NW

MATCHLINE SEE STRIPING PLAN - 16

90% SUBMITTAL: JULY, 2013
NOT FOR CONSTRUCTION

District Department of Transportation

NO.	DESCRIPTION	NAME	DATE

REVISIONS

D.C. DEPARTMENT OF TRANSPORTATION
POLICY, PLANNING, AND SUSTAINABILITY ADMINISTRATION
BICYCLE AND PEDESTRIAN PROGRAM

BICYCLE BOULEVARDS
JENIFER STREET & 41ST STREET, NW

SIGNING AND
PAVEMENT MARKING PLANS – 15

PROJECT ENG. _____
DESIGNED BY _____
CHECKED BY _____
DRAWN BY _____
PROJECT MGR. _____

DIVISION CHIEF

DATE 07 / 30 / 13

FILE _____

SHEET OF

REG	STATE	PROJECT	SHEET NO.	TOTAL SHEETS
	D.C.			

90% SUBMITTAL: JULY, 2013
NOT FOR CONSTRUCTION

District Department of Transportation

NO.	DESCRIPTION	NAME	DATE

REVISIONS

D.C. DEPARTMENT OF TRANSPORTATION
POLICY, PLANNING, AND SUSTAINABILITY ADMINISTRATION
BICYCLE AND PEDESTRIAN PROGRAM

BICYCLE BOULEVARDS
JENIFER STREET & 41ST STREET, NW

SIGNING AND
PAVEMENT MARKING PLANS – 16

PROJECT ENG. _____
DESIGNED BY _____
CHECKED BY _____
DRAWN BY _____
PROJECT MGR. _____

DIVISION CHIEF

DATE 07 / 30 / 13
FILE _____
SHEET OF

REG	STATE	PROJECT	SHEET NO.	TOTAL SHEETS
	D.C.			

N

MATCHLINE SEE STRIPING PLAN - 16

MATCHLINE SEE STRIPING PLAN - 18

Fessenden St NW

Fessenden St NW

BIKESHARE STATION 1.5 BLKS

TENLEYTOWN 0.3

ROCK CREEK PARK 2.2

BIKESHARE STATION 1.5 BLKS

FRIENDSHIP HEIGHTS 0.5

CHEVY CHASE MD 0.7

90% SUBMITTAL: JULY, 2013
NOT FOR CONSTRUCTION

d.
District Department of Transportation

NO.	DESCRIPTION	NAME	DATE

REVISIONS

D.C. DEPARTMENT OF TRANSPORTATION
POLICY, PLANNING, AND SUSTAINABILITY ADMINISTRATION
BICYCLE AND PEDESTRIAN PROGRAM

BICYCLE BOULEVARDS
JENIFER STREET & 41ST STREET, NW

SIGNING AND
PAVEMENT MARKING PLANS – 17

PROJECT ENG. _____
DESIGNED BY _____
CHECKED BY _____
DRAWN BY _____
PROJECT MGR. _____

DIVISION CHIEF

DATE 07 / 30 / 13

FILE _____

SHEET OF

REG	STATE	PROJECT	SHEET NO.	TOTAL SHEETS
	D.C.			

N

MATCHLINE SEE STRIPING PLAN - 17

MATCHLINE SEE STRIPING PLAN - 19

Garrison St NW

Garrison St NW

41st St NW

15'

90% SUBMITTAL: JULY, 2013
NOT FOR CONSTRUCTION

District Department of Transportation

NO.	DESCRIPTION	NAME	DATE

REVISIONS

D.C. DEPARTMENT OF TRANSPORTATION
POLICY, PLANNING, AND SUSTAINABILITY ADMINISTRATION
BICYCLE AND PEDESTRIAN PROGRAM

BICYCLE BOULEVARDS
JENIFER STREET & 41ST STREET, NW

SIGNING AND
PAVEMENT MARKING PLANS – 18

PROJECT ENG. _____
DESIGNED BY _____
CHECKED BY _____
DRAWN BY _____
PROJECT MGR. _____

DIVISION CHIEF

DATE 07 / 30 / 13

FILE _____

SHEET OF

REG	STATE	PROJECT	SHEET NO.	TOTAL SHEETS
	D.C.			

N

MATCHLINE SEE STRIPING PLAN - 18

Harrison St NW

MAY USE FULL LANE

41st St NW

Ingomar St NW

5'

26'

MAY USE FULL LANE

Harrison St NW

Huntington St NW

Ingomar St NW

MATCHLINE SEE STRIPING PLAN - 5

90% SUBMITTAL: JULY, 2013
NOT FOR CONSTRUCTION

District Department of Transportation

NO.	DESCRIPTION	NAME	DATE

REVISIONS

D.C. DEPARTMENT OF TRANSPORTATION
POLICY, PLANNING, AND SUSTAINABILITY ADMINISTRATION
BICYCLE AND PEDESTRIAN PROGRAM

BICYCLE BOULEVARDS
JENIFER STREET & 41ST STREET, NW

SIGNING AND
PAVEMENT MARKING PLANS – 19

PROJECT ENG. _____
DESIGNED BY _____
CHECKED BY _____
DRAWN BY _____
PROJECT MGR. _____

DIVISION CHIEF

DATE 07 / 30 / 13

FILE _____

SHEET _____ OF _____

REG	STATE	PROJECT	SHEET NO.	TOTAL SHEETS
	D.C.			

N

MATCHLINE SEE STRIPING PLAN - 5

MATCHLINE SEE STRIPING PLAN - 21

41st St NW

Reno Rd NW

90% SUBMITTAL: JULY, 2013
NOT FOR CONSTRUCTION

District Department of Transportation

NO.	DESCRIPTION	NAME	DATE

REVISIONS

D.C. DEPARTMENT OF TRANSPORTATION
POLICY, PLANNING, AND SUSTAINABILITY ADMINISTRATION
BICYCLE AND PEDESTRIAN PROGRAM

BICYCLE BOULEVARDS
JENIFER STREET & 41ST STREET, NW

SIGNING AND
PAVEMENT MARKING PLANS – 20

PROJECT ENG. _____
DESIGNED BY _____
CHECKED BY _____
DRAWN BY _____
PROJECT MGR. _____

DIVISION CHIEF

DATE 07 / 30 / 13

FILE _____

SHEET OF

REG	STATE	PROJECT	SHEET NO.	TOTAL SHEETS
	D.C.			

N

MATCHLINE SEE STRIPING PLAN - 20

MATCHLINE SEE STRIPING PLAN - 21

Military Rd NW

41st St NW

FRIENDSHIP HEIGHTS 3 BLKS

BIKESHARE STATION 0.6

THROUGH TRAFFIC USE RENO RD

65′ 45′ 35′ 45′

6′ 2′ 10′ 6′ 8′ 12′

10′ 10′ 18′

15′ 40′ 15′

CHEVY CHASE MD 0.3

FRIENDSHIP HEIGHTS 3 BLKS

Reno Rd NW

Legation St NW

Military Rd NW

90% SUBMITTAL: JULY, 2013
NOT FOR CONSTRUCTION

District Department of Transportation

NO.	DESCRIPTION	NAME	DATE

REVISIONS

D.C. DEPARTMENT OF TRANSPORTATION
POLICY, PLANNING, AND SUSTAINABILITY ADMINISTRATION
BICYCLE AND PEDESTRIAN PROGRAM

BICYCLE BOULEVARDS
JENIFER STREET & 41ST STREET, NW

SIGNING AND
PAVEMENT MARKING PLANS – 21

PROJECT ENG. _____
DESIGNED BY _____
CHECKED BY _____
DRAWN BY _____
PROJECT MGR. _____

DIVISION CHIEF

DATE 07 / 30 / 13

FILE _____

SHEET OF

REG	STATE	PROJECT	SHEET NO.	TOTAL SHEETS
	D.C.			

N

MATCHLINE SEE STRIPING PLAN - 21

Belt Rd NW

15'

Livingston St NW

41st St NW

MAY USE FULL LANE

MATCHLINE SEE STRIPING PLAN - 23

90% SUBMITTAL: JULY, 2013
NOT FOR CONSTRUCTION

District Department of Transportation

NO.	DESCRIPTION	NAME	DATE

REVISIONS

D.C. DEPARTMENT OF TRANSPORTATION
POLICY, PLANNING, AND SUSTAINABILITY ADMINISTRATION
BICYCLE AND PEDESTRIAN PROGRAM

BICYCLE BOULEVARDS
JENIFER STREET & 41ST STREET, NW

SIGNING AND
PAVEMENT MARKING PLANS – 22

PROJECT ENG. _____
DESIGNED BY _____
CHECKED BY _____
DRAWN BY _____
PROJECT MGR. _____

DIVISION CHIEF

DATE 07 / 30 / 13
FILE _____
SHEET OF

REG	STATE	PROJECT	SHEET NO.	TOTAL SHEETS
	D.C.			

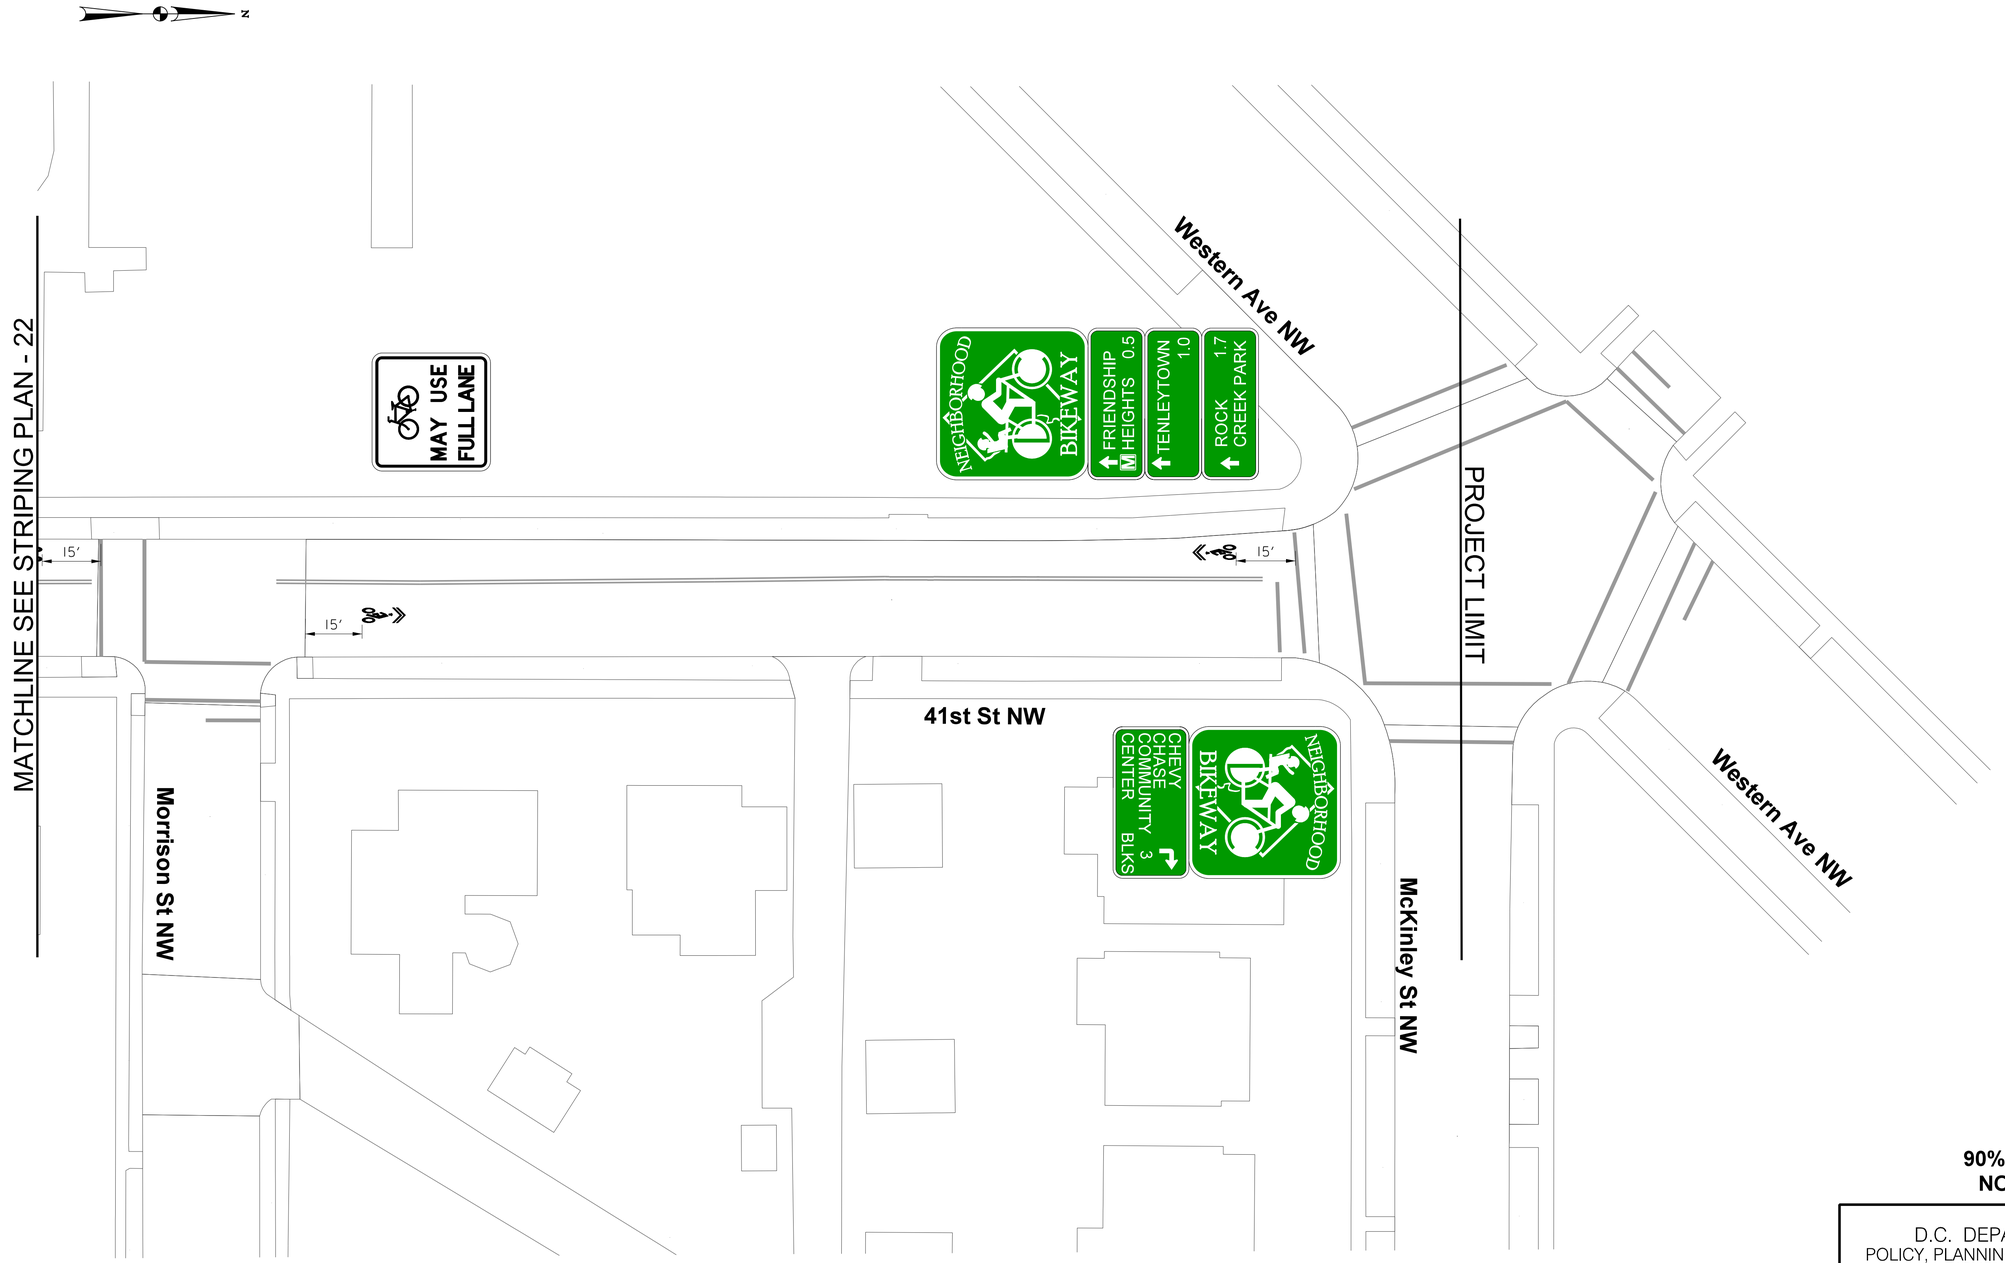

90% SUBMITTAL: JULY, 2013
NOT FOR CONSTRUCTION

District Department of Transportation

NO.	DESCRIPTION	NAME	DATE

REVISIONS

D.C. DEPARTMENT OF TRANSPORTATION
POLICY, PLANNING, AND SUSTAINABILITY ADMINISTRATION
BICYCLE AND PEDESTRIAN PROGRAM

BICYCLE BOULEVARDS
JENIFER STREET & 41ST STREET, NW

SIGNING AND
PAVEMENT MARKING PLANS – 23

PROJECT ENG. _____
DESIGNED BY _____
CHECKED BY _____
DRAWN BY _____
PROJECT MGR. _____

DIVISION CHIEF

DATE 07 / 30 / 13

FILE _____

SHEET OF