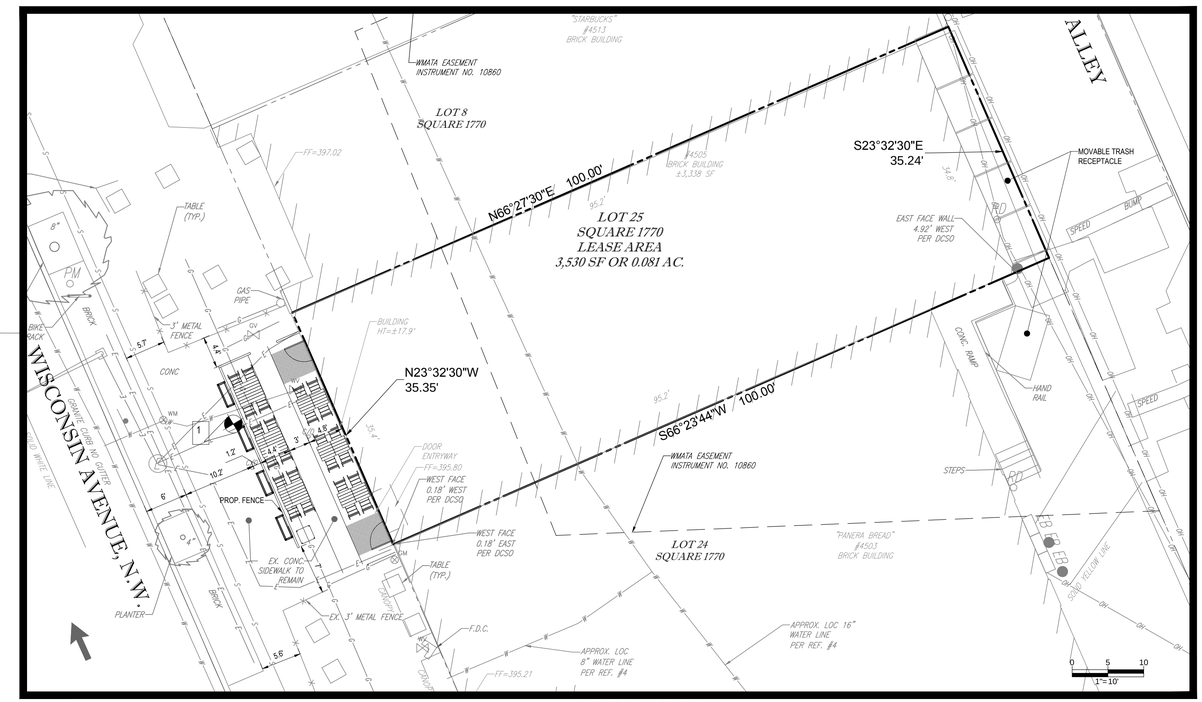

AREA DETAIL
SCALE: 1" = 10'

ALBEMARLE STREET, N.W.
NOMINAL WIDTH
ASPHALT PAVED PUBLIC ROADWAY

20 10 5 0 20
1"= 20'

C:\USERS\KLAROS\APPDATA\LOCAL\TEMP\ACPUBLISH_10041\S146519EXDLDWG PRINTED BY: KLAROS 9.14.15 @ 3:26 PM LAST SAVED BY: KLAROS

Chick-fil-A
5200 Buffington Rd.
Atlanta Georgia, 30349-2998

THE FOLLOWING STATES REQUIRE NOTIFICATION BY EXCAVATORS, DESIGNERS, OR ANY PERSON PREPARING TO DISTURB THE EARTH'S SURFACE ANYWHERE IN THE STATE: IN VIRGINIA, MARYLAND, DISTRICT OF COLUMBIA, AND DELAWARE CALL 811
NV 1-800-345-4946) (PA 1-800-242-1776) (DC 1-800-257-7777) (VA 1-800-552-7001) (MD 1-800-257-7777) (DE 1-800-282-8555)

Revisions:

Mark	Date	By

BOHLER ENGINEERING
SITE DEVELOPMENT ● PERMITTING ● LANDSCAPE ARCHITECTURE
LAND SURVEYING ● TRANSPORTATION SERVICES
NEXT DAY AVAILABILITY ● CONSTRUCTION SERVICES
● STERLING, VIRGINIA
● RICHMOND, VIRGINIA
● CHARLOTTE, NC
● RALEIGH, NC
● BOOTH FLORIDA
● CHARLESTON, SC
● GREENVILLE, SC
● ATLANTA, GEORGIA
● NEW JERSEY
● NEW YORK METRO
● LONG ISLAND
● NEW JERSEY
● PHILADELPHIA, PA
● POCONO MOUNTAINS, PA
● HARRISBURG, PA
● LEHIGH VALLEY, PA
● PITTSBURGH, PA
● NORTH BEACH, DE
● SOUTHERN MARYLAND

BOHLER ENGINEERING
22636 DAVIS DRIVE, SUITE 250
STERLING, VIRGINIA 20164
Phone: (703) 709-9500
Fax: (703) 709-9501
VA@BohlerEng.com

STORE
Series 08-
4505 WISCONSIN AVENUE, NW
WASHINGTON D.C.

SHEET TITLE
TRUCK TURN AND PATIO EXHIBIT

DWG EDITION 02.4

- ☐ Preliminary
- ☐ 80% Submittal
- ☐ For Construction

Job No.	:	S146519
Store	:	03661
Date	:	09/14/15
Drawn By	:	KML
Checked By	:	TWD

Sheet
EX-1