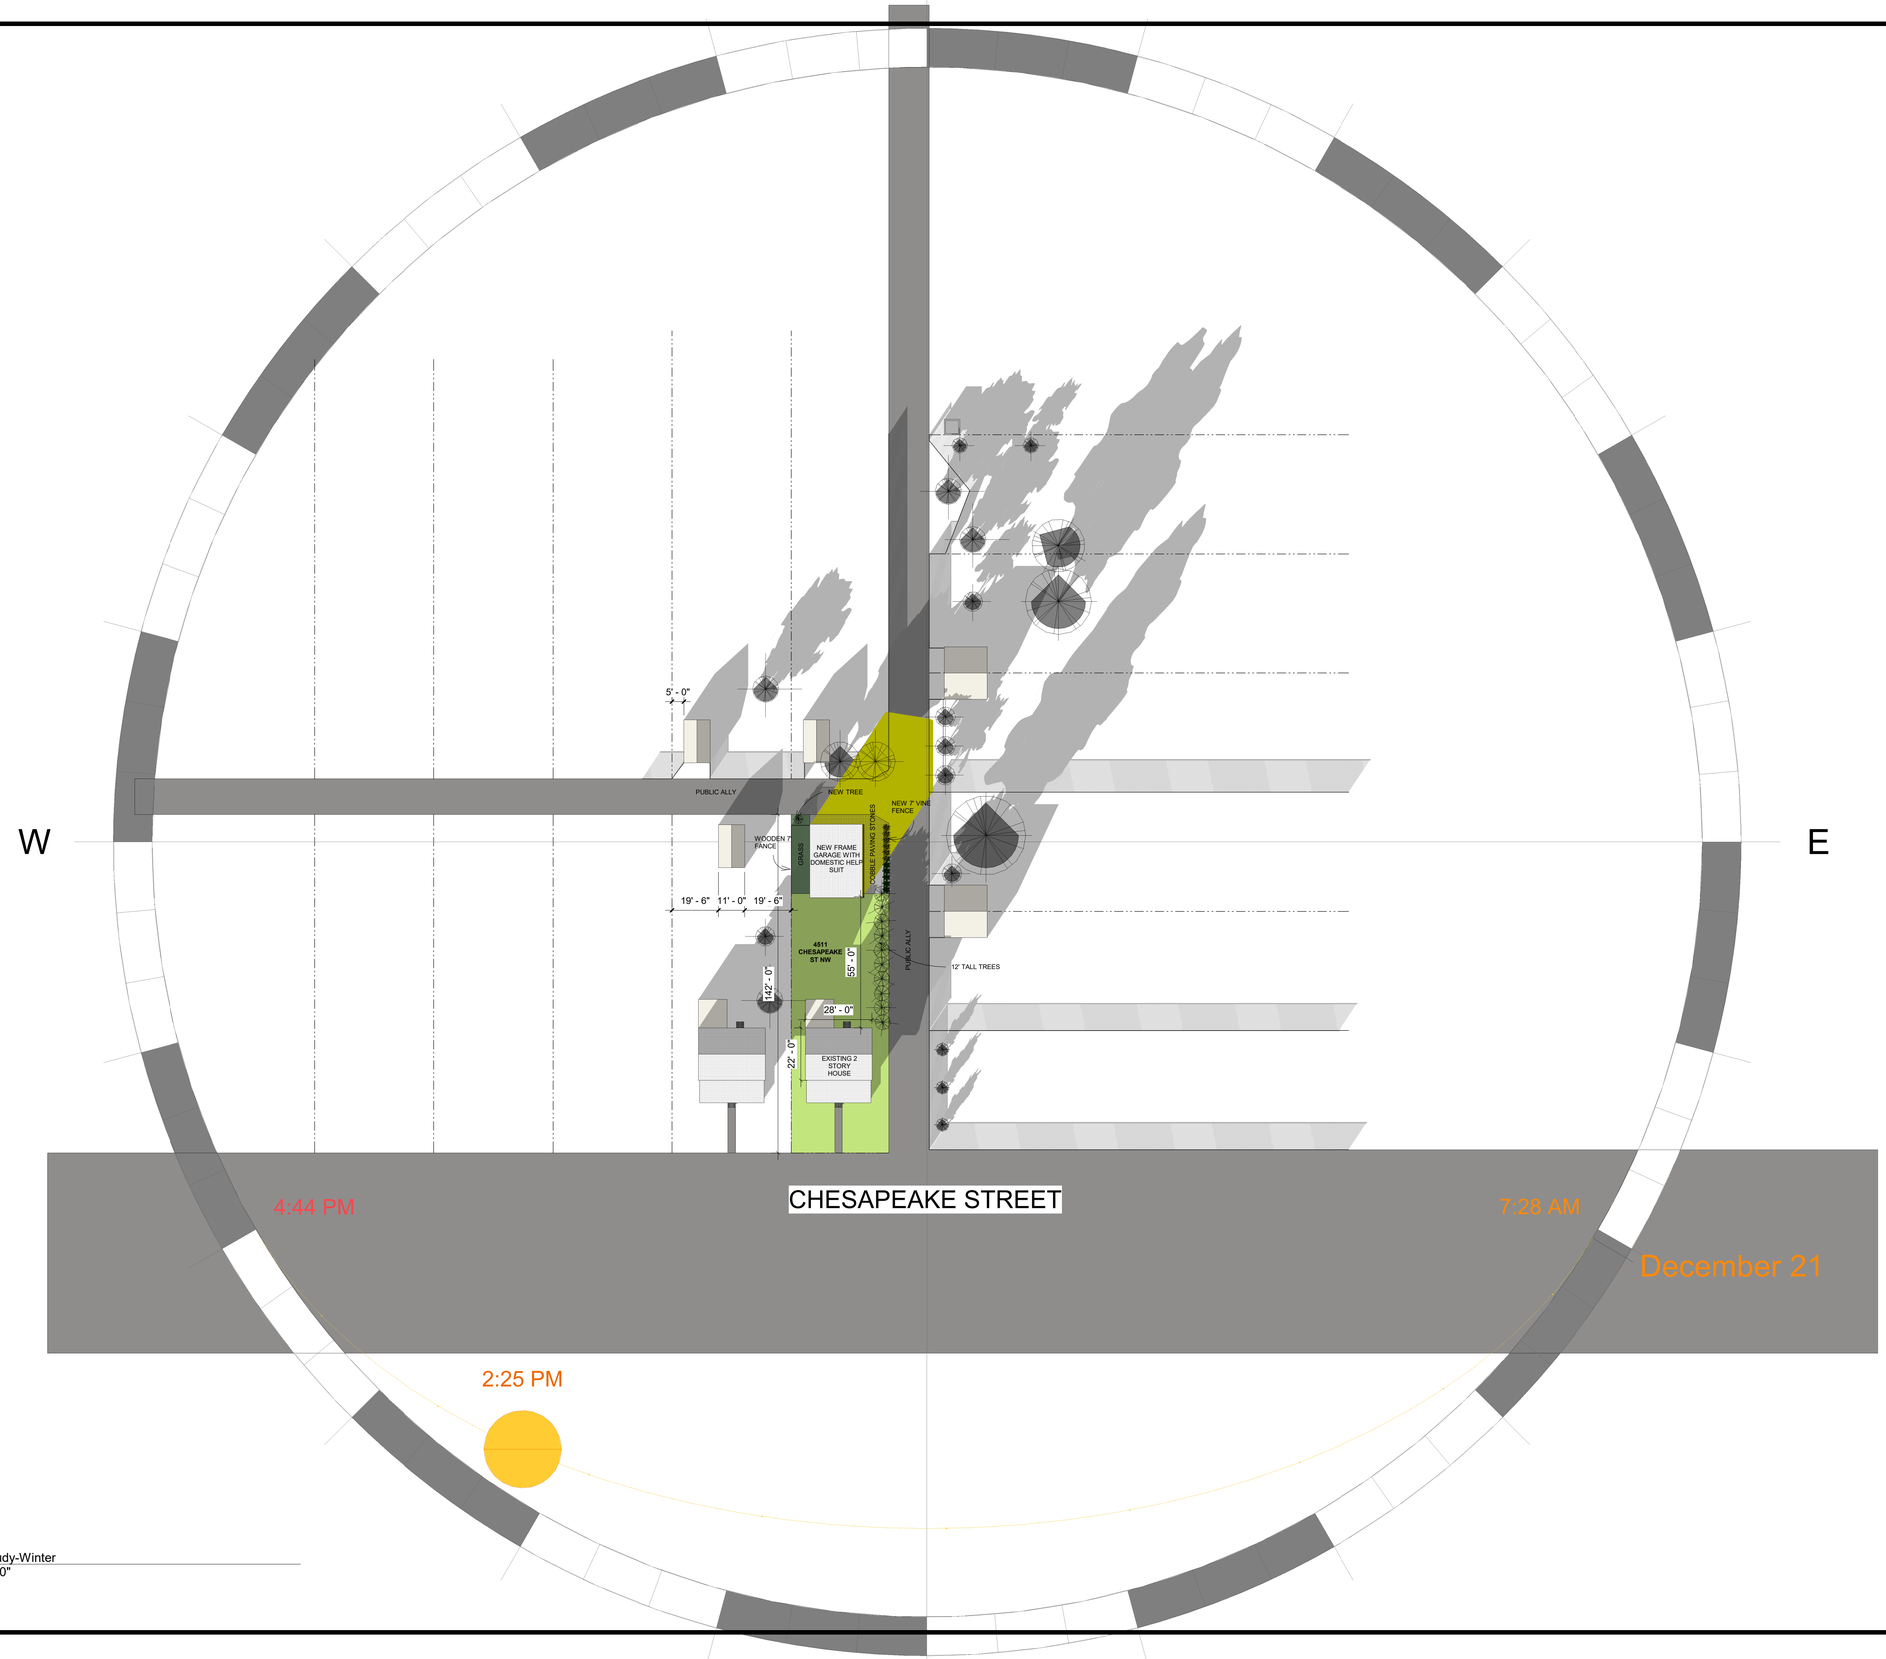

1 Solar Study-Winter
1" = 30'-0"

Alten Garage / ADU

4511 Chesapeake St NW,
Washington, DC 20016, USA

△	Date	Description

Seal/Signature

Professional Certification. I certify that these documents were prepared or approved by me, and that I am a duly licensed architect under the laws of the State of Maryland, License No. 17248, Expiration Date: 02/28/2019

Project Name
Alten Garage / ADU

Project Number

Description
SOLAR STUDY - WINTER

Scale
4' 0 2' 4'

A002