LEGEND

- F — Fire Hydrant
- P — Light Pole
- Traffic Direction
- Sidewalk

SCOPE

EXISTING PORCH (DECK AND ROOF) TO BE EXTENDED ALONG SOUTH SIDE OF NEW ADDITION WITHIN THE PUBLIC PARK. ALL STAGING TO TAKE PLACE INSIDE PROPERTY LINE.

WORK HOURS FROM 9:30AM TO 3:30PM.

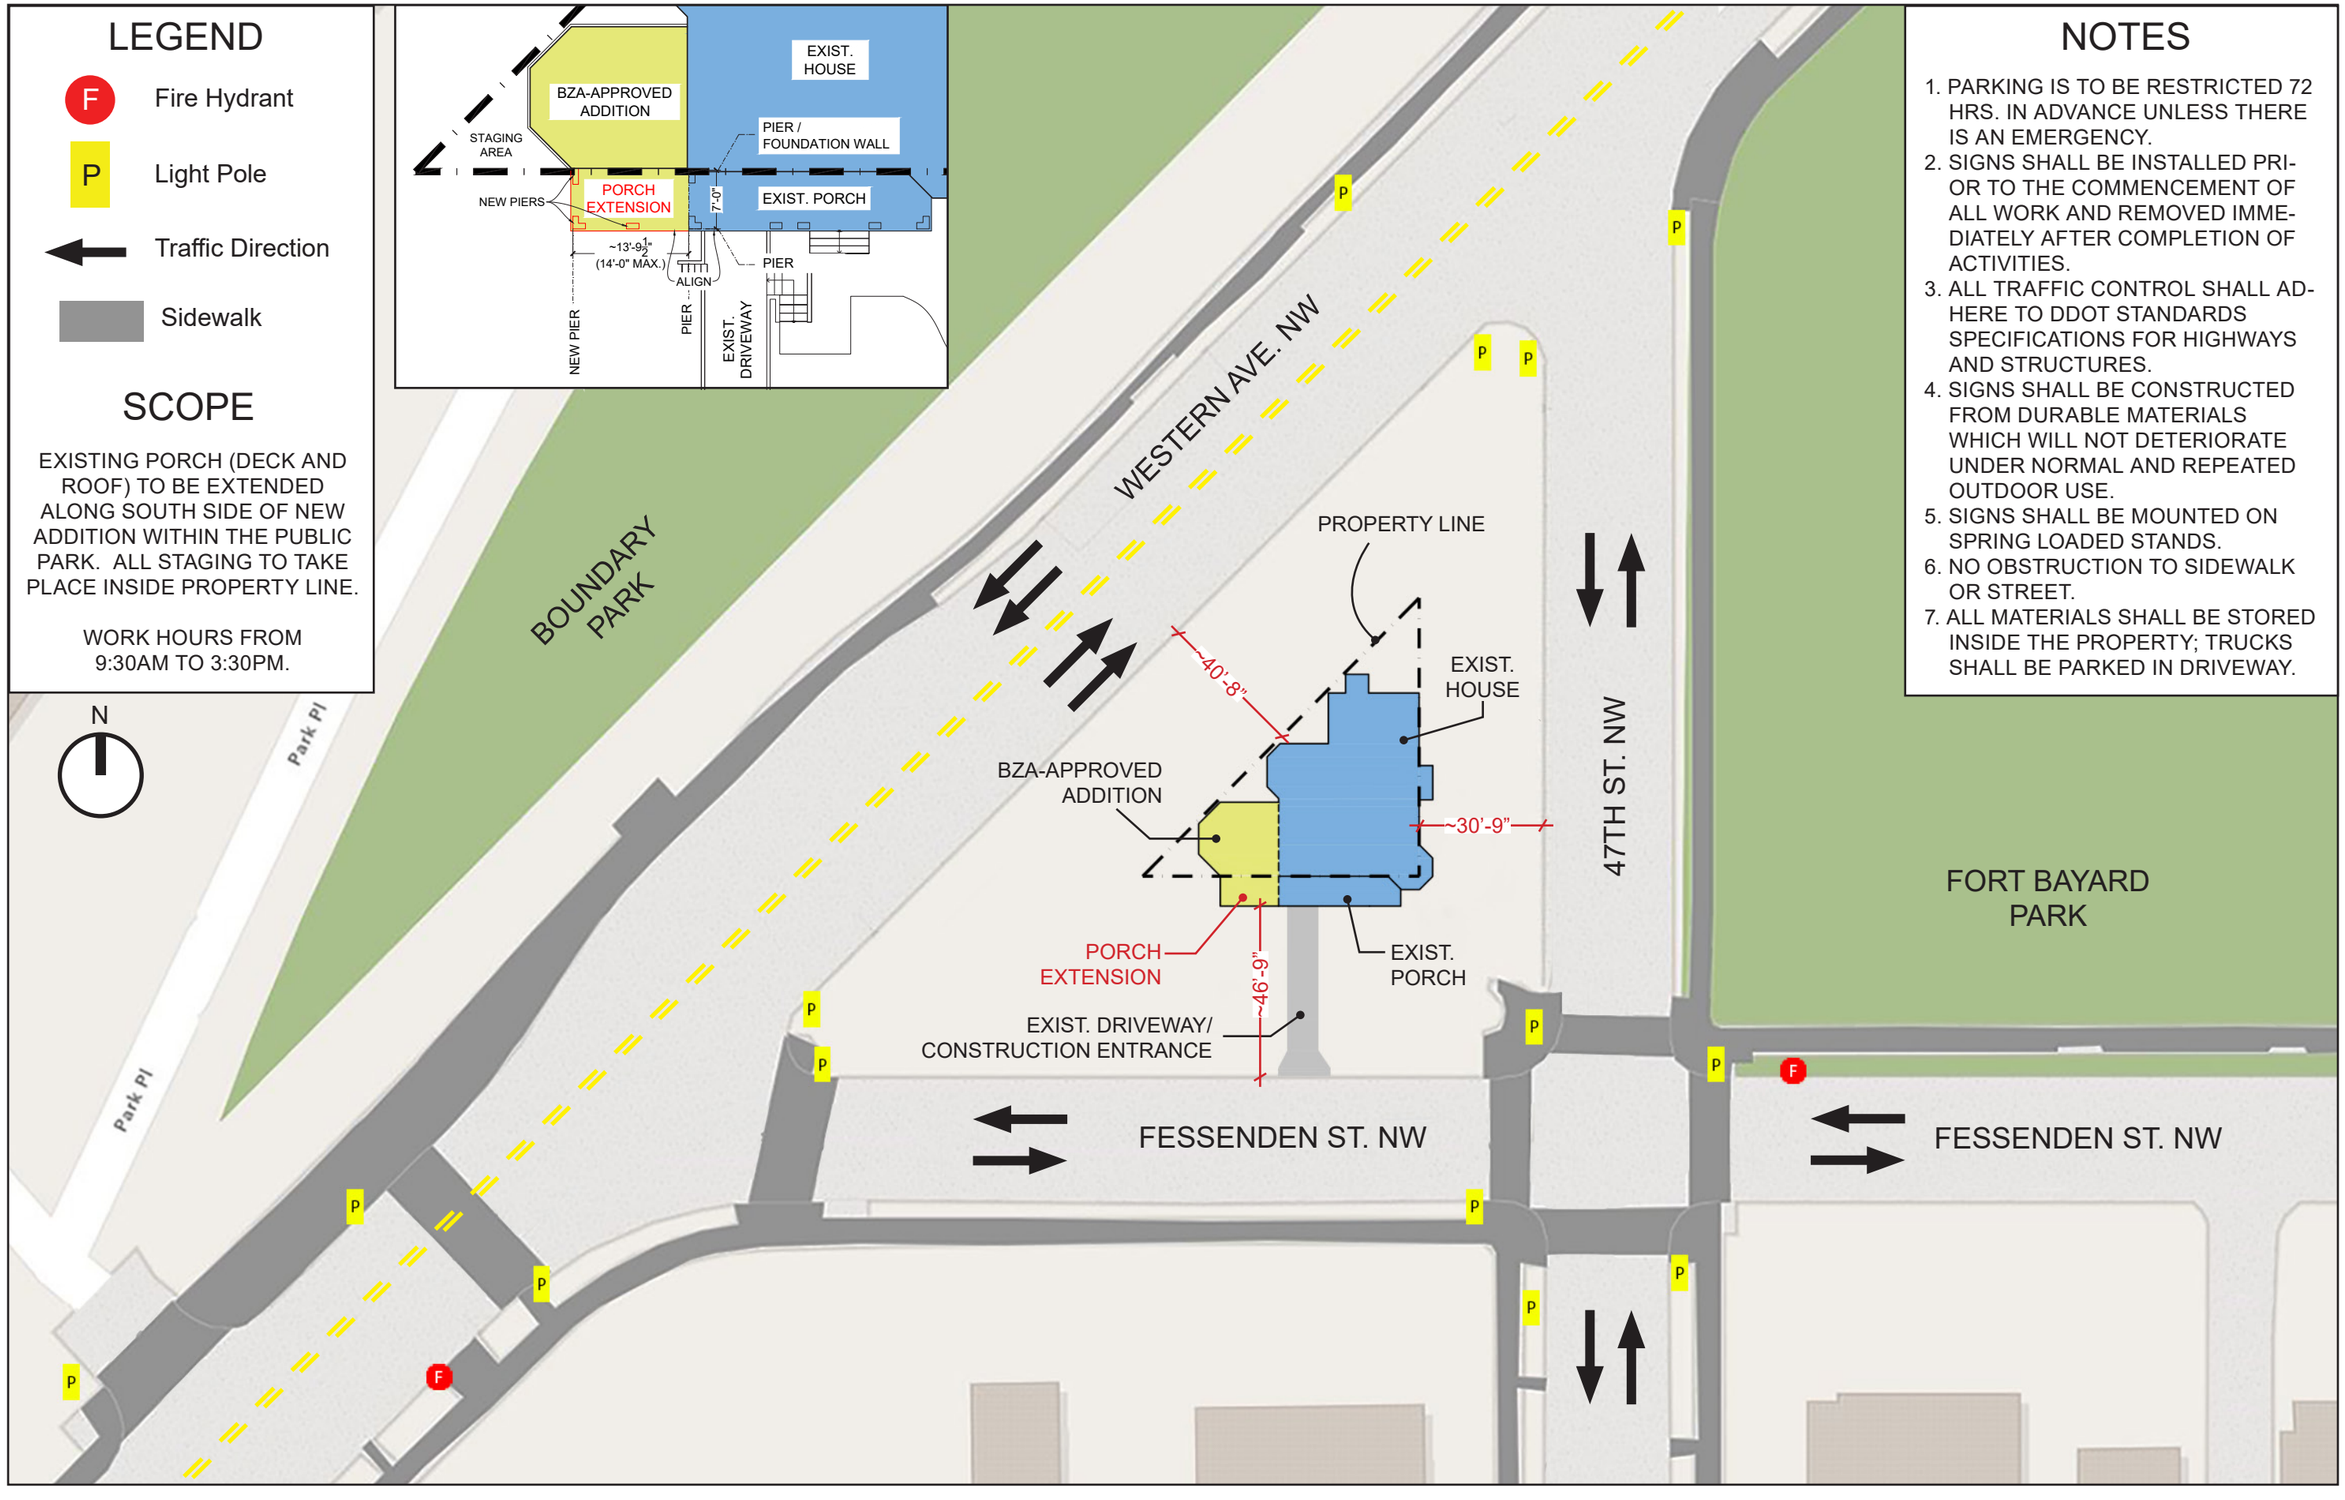

NOTES

1. PARKING IS TO BE RESTRICTED 72 HRS. IN ADVANCE UNLESS THERE IS AN EMERGENCY.
2. SIGNS SHALL BE INSTALLED PRIOR TO THE COMMENCEMENT OF ALL WORK AND REMOVED IMMEDIATELY AFTER COMPLETION OF ACTIVITIES.
3. ALL TRAFFIC CONTROL SHALL ADHERE TO DDOT STANDARDS SPECIFICATIONS FOR HIGHWAYS AND STRUCTURES.
4. SIGNS SHALL BE CONSTRUCTED FROM DURABLE MATERIALS WHICH WILL NOT DETERIORATE UNDER NORMAL AND REPEATED OUTDOOR USE.
5. SIGNS SHALL BE MOUNTED ON SPRING LOADED STANDS.
6. NO OBSTRUCTION TO SIDEWALK OR STREET.
7. ALL MATERIALS SHALL BE STORED INSIDE THE PROPERTY; TRUCKS SHALL BE PARKED IN DRIVEWAY.

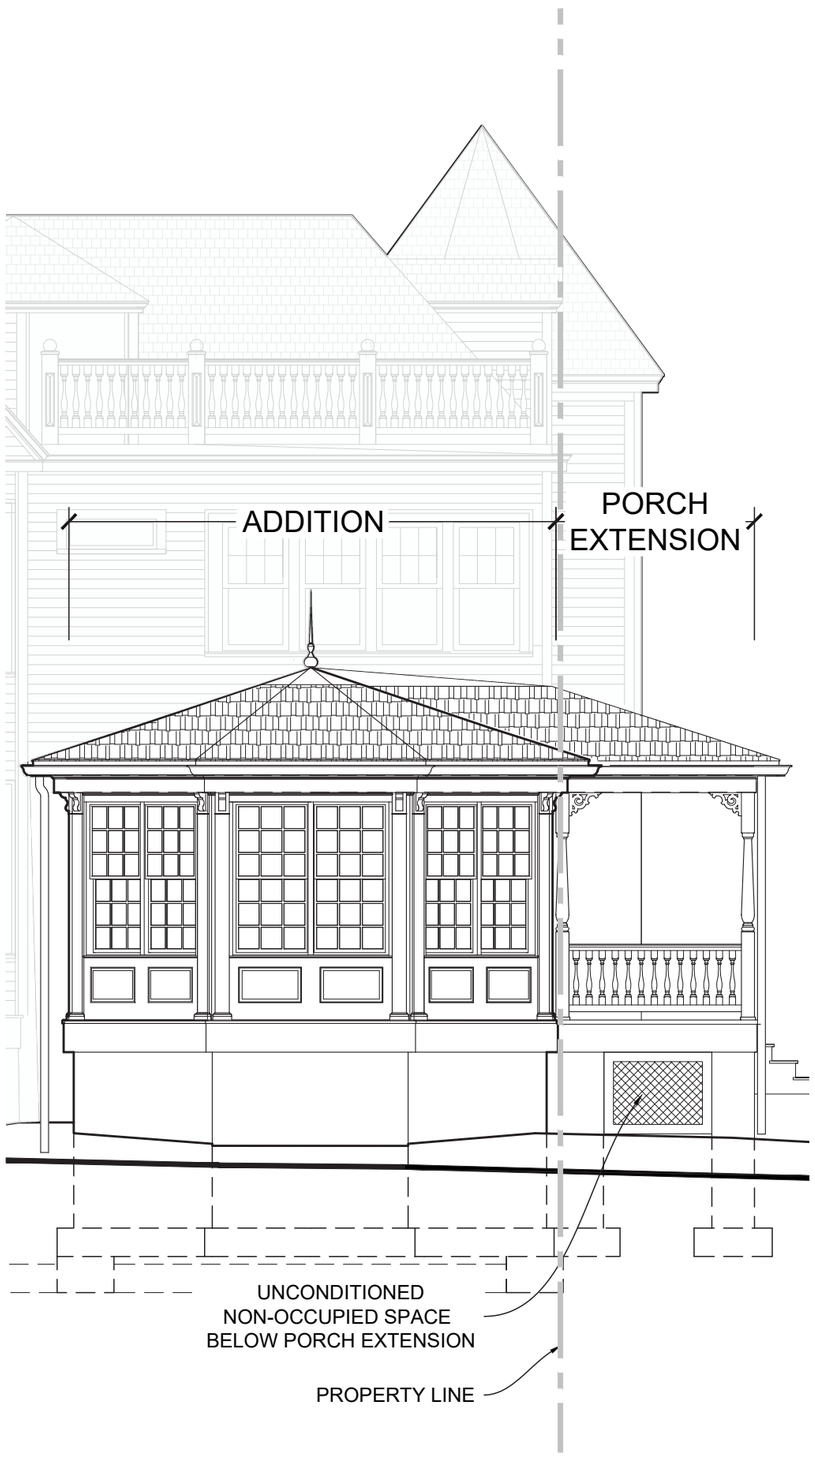
ADDITION
PORCH EXTENSION
UNCONDITIONED NON-OCCUPIED SPACE BELOW PORCH EXTENSION
PROPERTY LINE

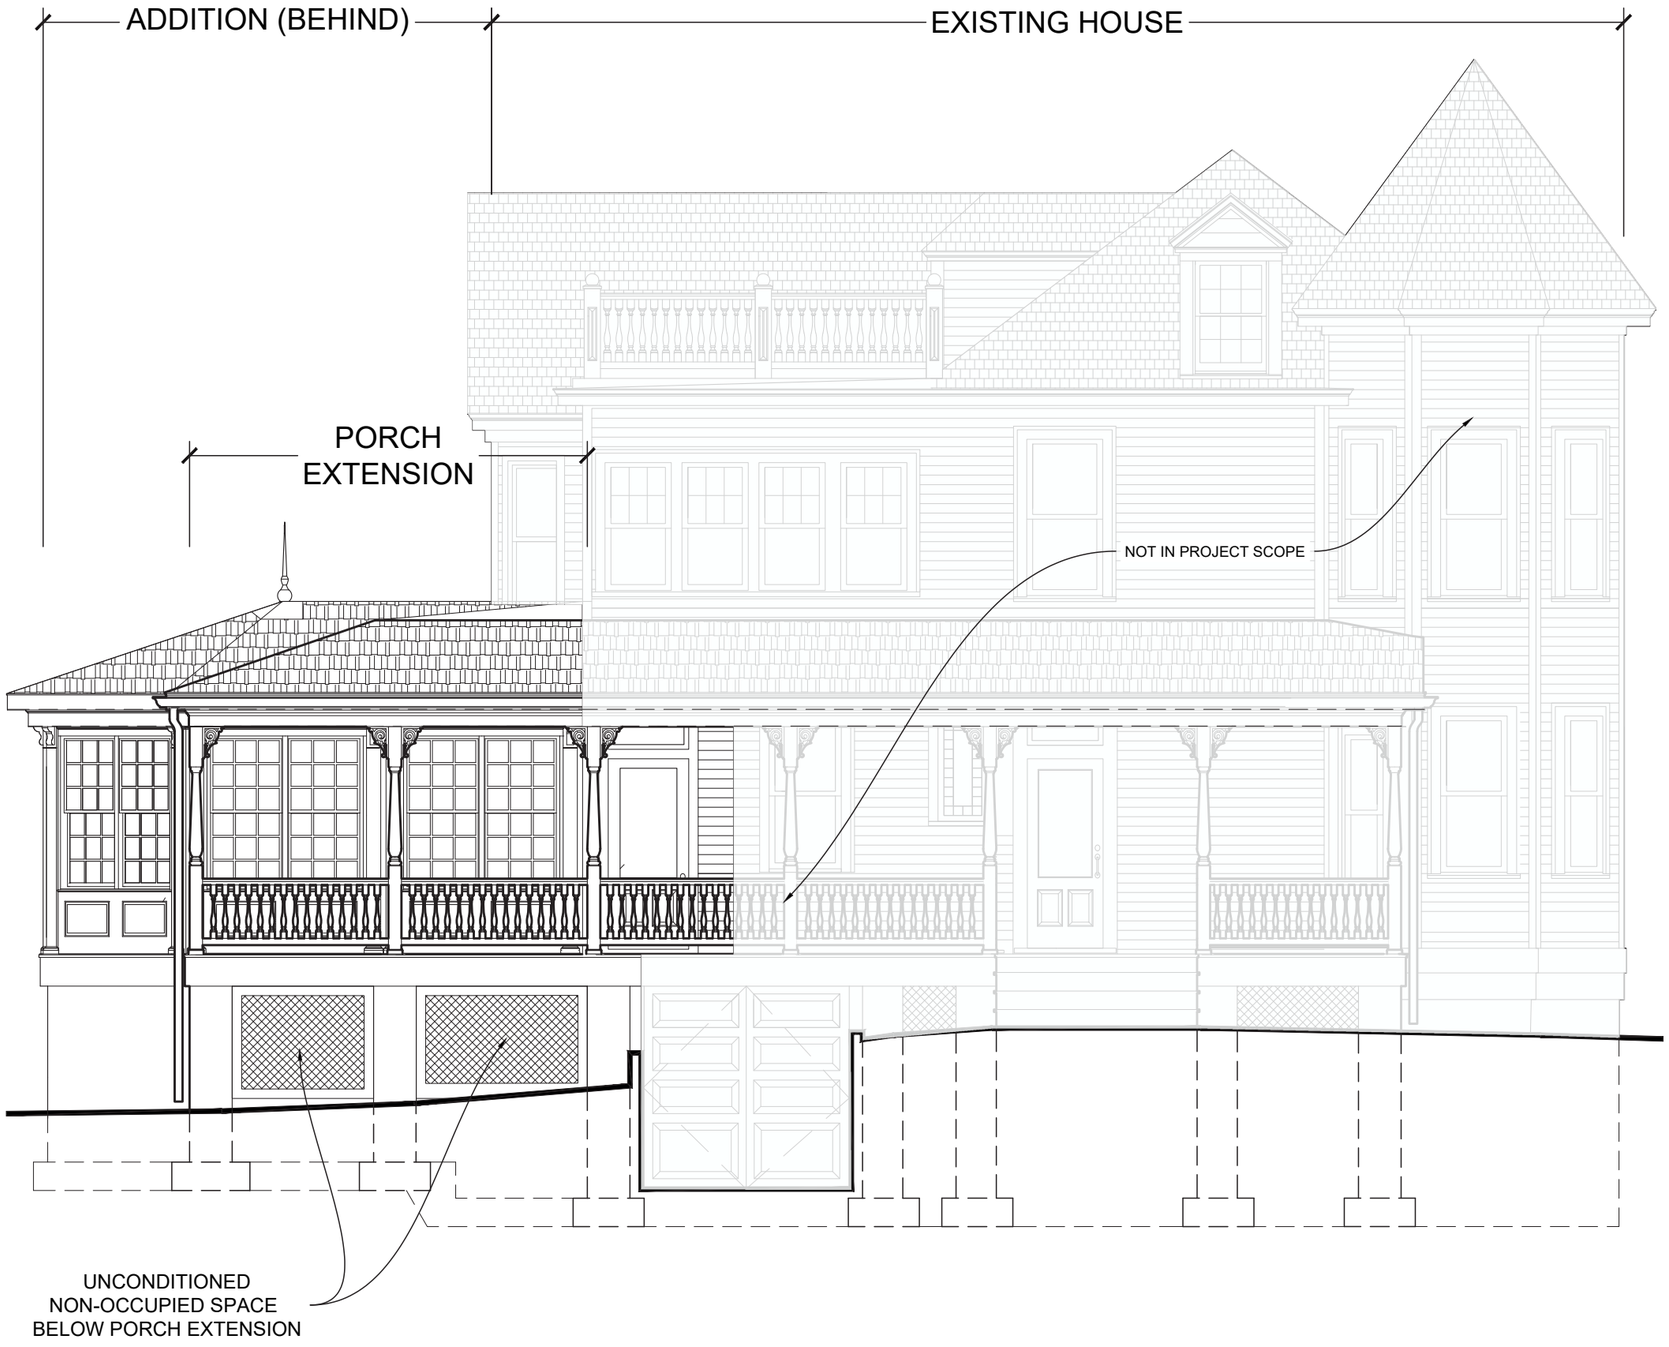
ADDITION (BEHIND)
EXISTING HOUSE
PORCH EXTENSION
NOT IN PROJECT SCOPE
UNCONDITIONED NON-OCCUPIED SPACE BELOW PORCH EXTENSION