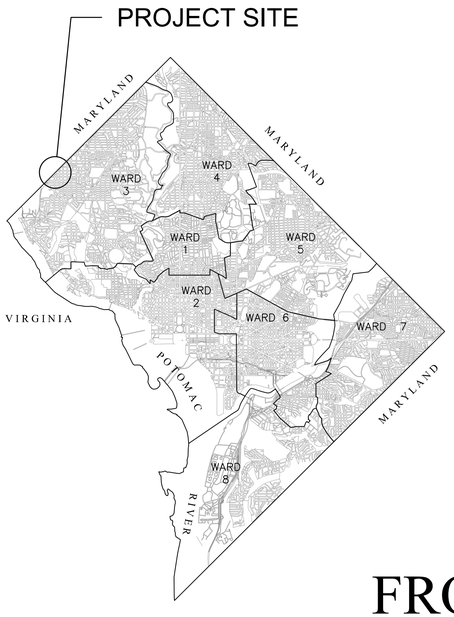


CITY MAP

# DISTRICT OF COLUMBIA
# DEPARTMENT OF TRANSPORTATION

District Department of Transportation

INDEX OF SHEETS

1. TITLE SHEET
2-8. PEDESTRIAN IMPROVEMENTS & BIKE LANE CONCEPT PLANS

# WESTERN AVENUE NW
## FROM WESTMORELAND CIRCLE NW TO RIVER ROAD NW

## PEDESTRIAN IMPROVEMENTS & BIKE LANES CONCEPTUAL DESIGN

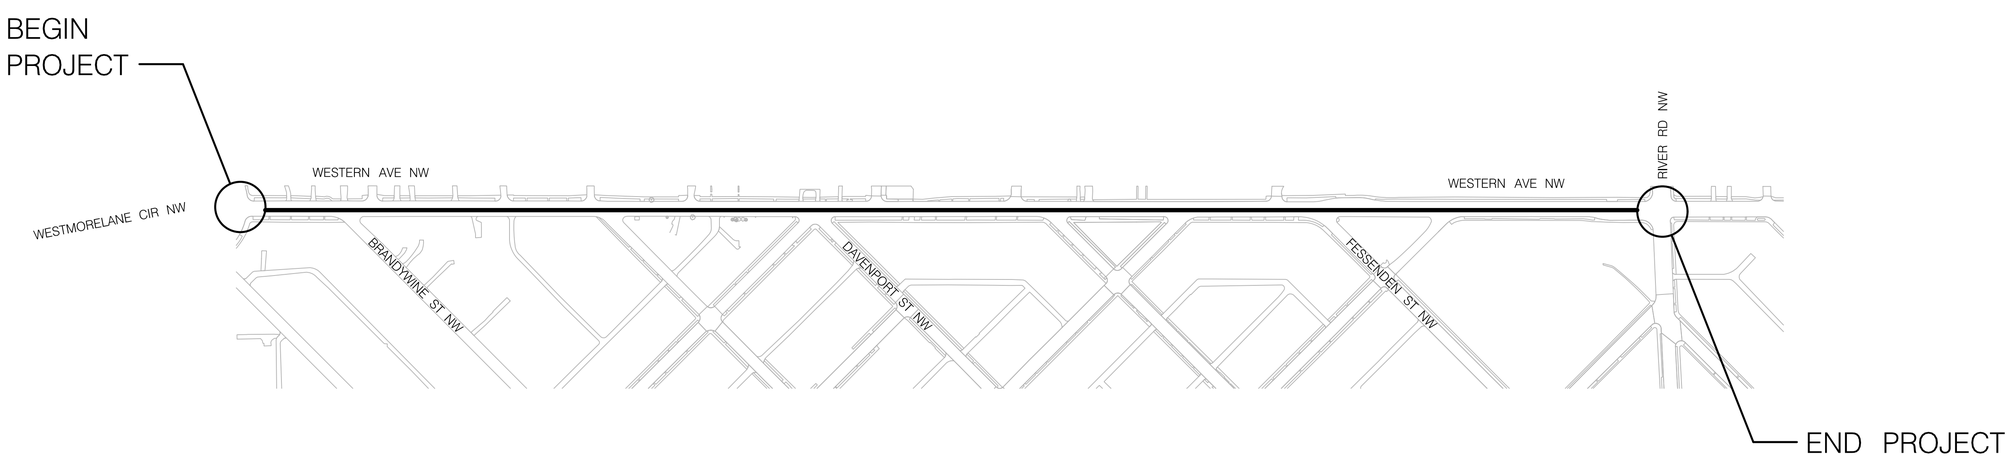


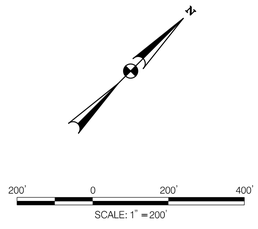


vhb

| REVISIONS | | | |
|---|---|---|---|
| | | | |

D.C. DEPARTMENT OF TRANSPORTATION
PLANNING AND SUSTAINABILITY DIVISION
ACTIVE TRANSPORTATION PROGRAM

WESTERN AVENUE NW
(LOCATION: WESTMORELAND CIRCLE NW TO RIVER RD NW)

TITLE SHEET

PROJECT ENG. DAG
DESIGNED BY DAG
CHECKED BY DLL
DRAWN BY DAG
PROJECT MGR. DLL

DIVISION CHIEF

DATE AUGUST 2020

FILE title_western_ave_nw.dgn

SHEET 1 OF 8

| STATE | CONTRACT NO. | SHEET NO. | TOTAL SHEETS |
|---|---|---|---|
| D.C. | DCKA–2017–T–0122 | 2 | 8 |

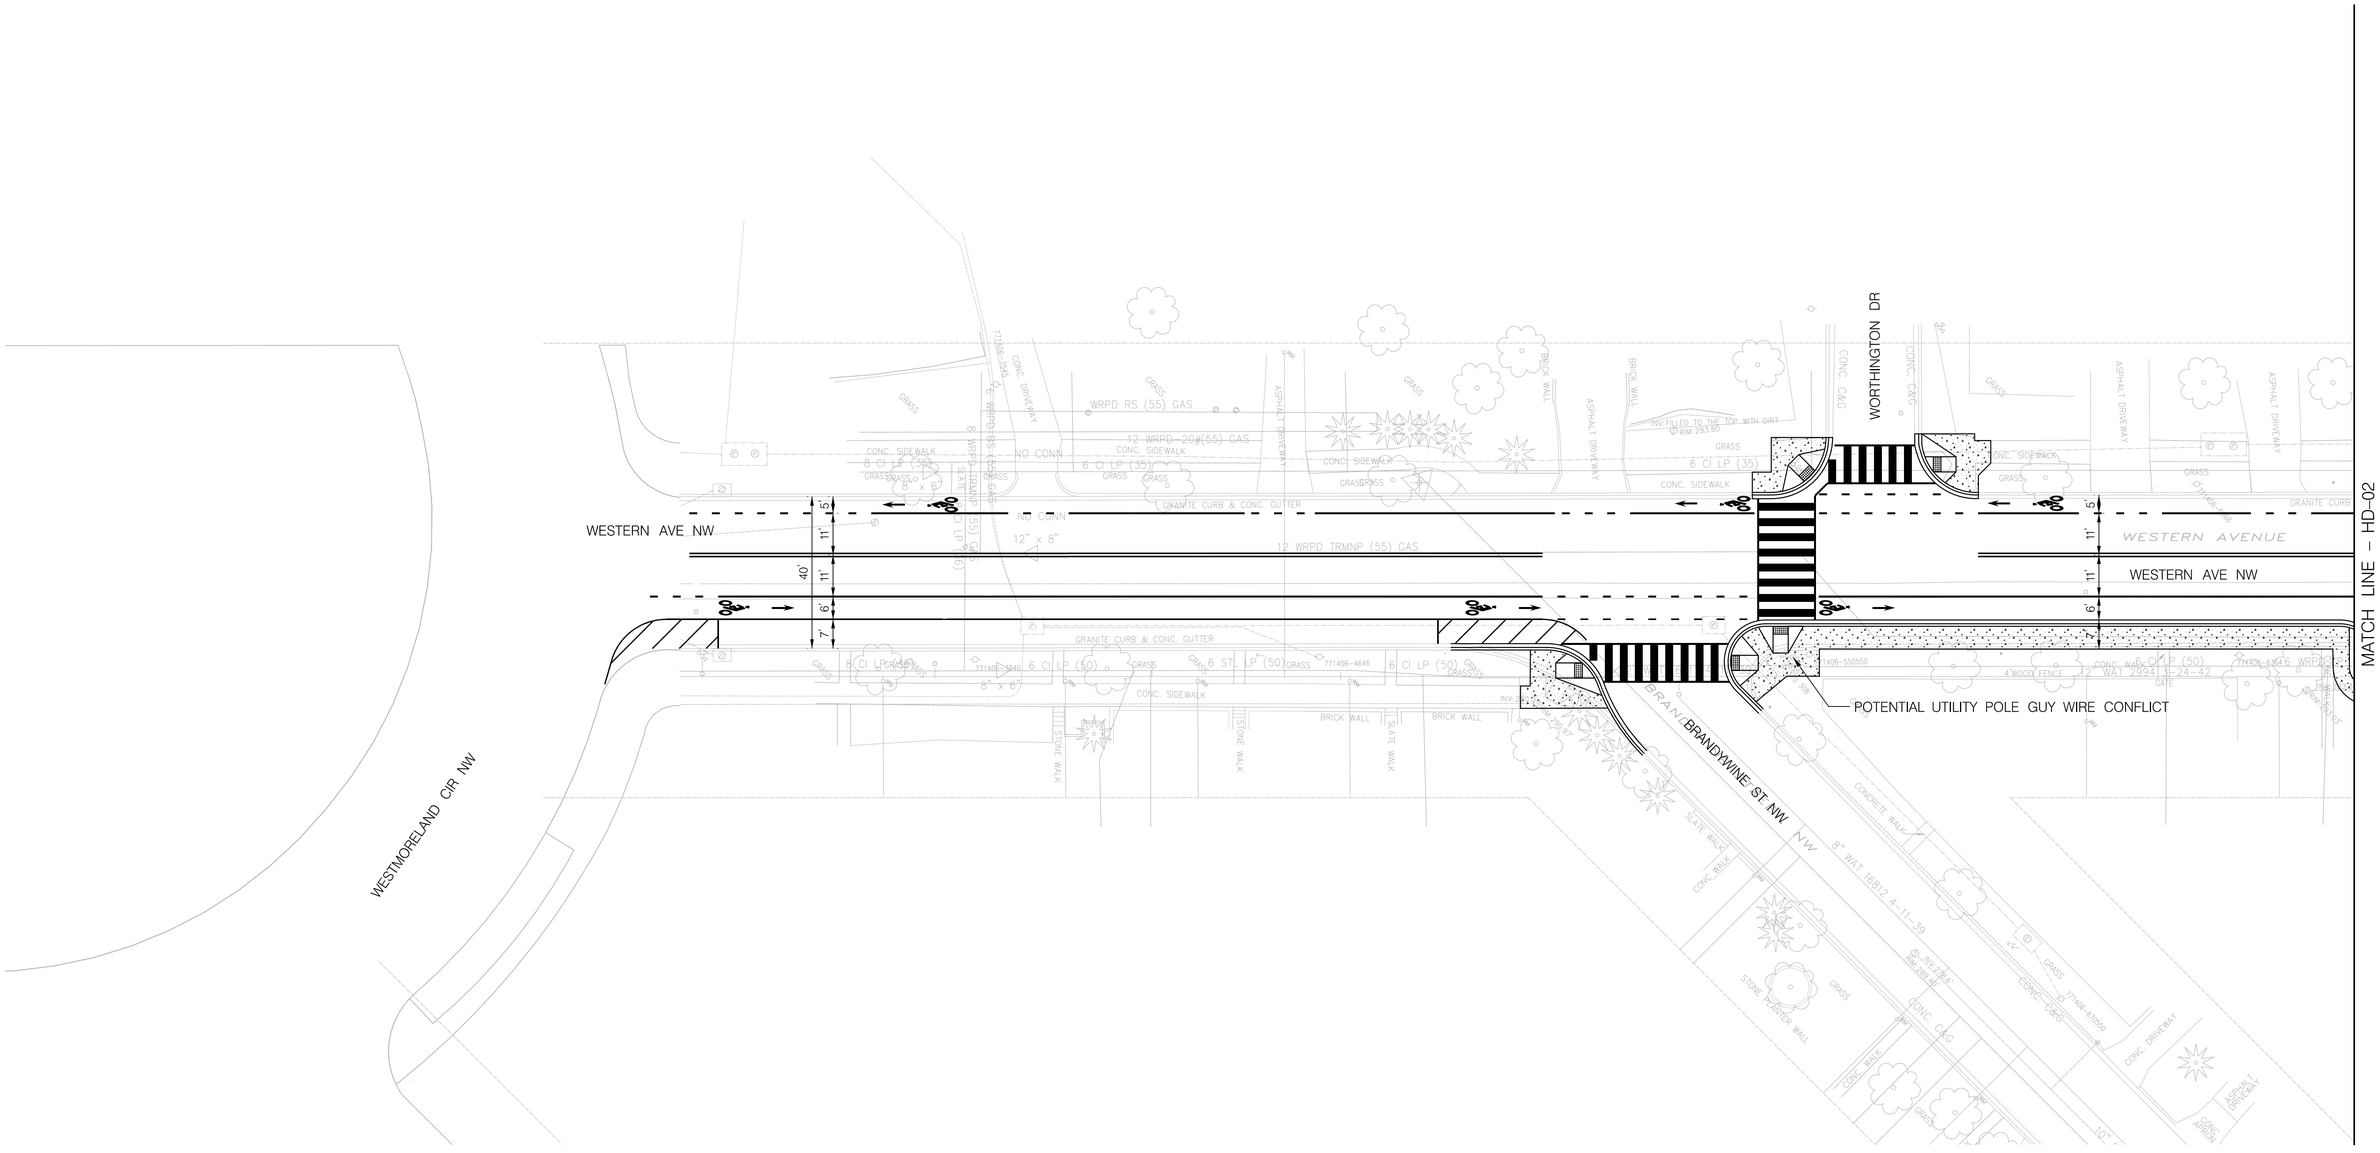
WESTMORELAND CIR NW
WESTERN AVE NW
WESTERN AVENUE
WESTERN AVE NW
WORTHINGTON DR
BRANDYWINE ST NW
POTENTIAL UTILITY POLE GUY WIRE CONFLICT
MATCH LINE – HD–02
WRPD RS (55) GAS
12 WRPD–20#(55) GAS
12 WRPD TRMNP (55) GAS
NO CONN
CONC. SIDEWALK
GRANITE CURB & CONC. GUTTER
BRICK WALL
ASPHALT DRIVEWAY
CONC. DRIVEWAY
CONC. APRON
CONC. WALK
STONE PLANTER WALL
SLATE WALK
STONE WALK
CONCRETE WALK
4'WOOD FENCE
GRASS
GATE
6 CI LP (35)
6 CI LP (50)
6 ST. LP (50)
8 CI LP (35)
8 CI LP (50)
8" WAT 16812 4–11–39
12" WAT 29941 5–24–42
INV. FILLED TO THE TOP WITH DIRT
INV. 293.87
INV. 293.97
INV. 293.81
INV. 293.91
RIM: 293.80
771406–3940
771406–4646
771406–4656
771406–4716
771406–550550
771406–4658
771406–4659
| STATE | CONTRACT NO. | SHEET NO. | TOTAL SHEETS |
|---|---|---|---|
| D.C. | DCKA–2017–T–0122 | 3 | 8 |

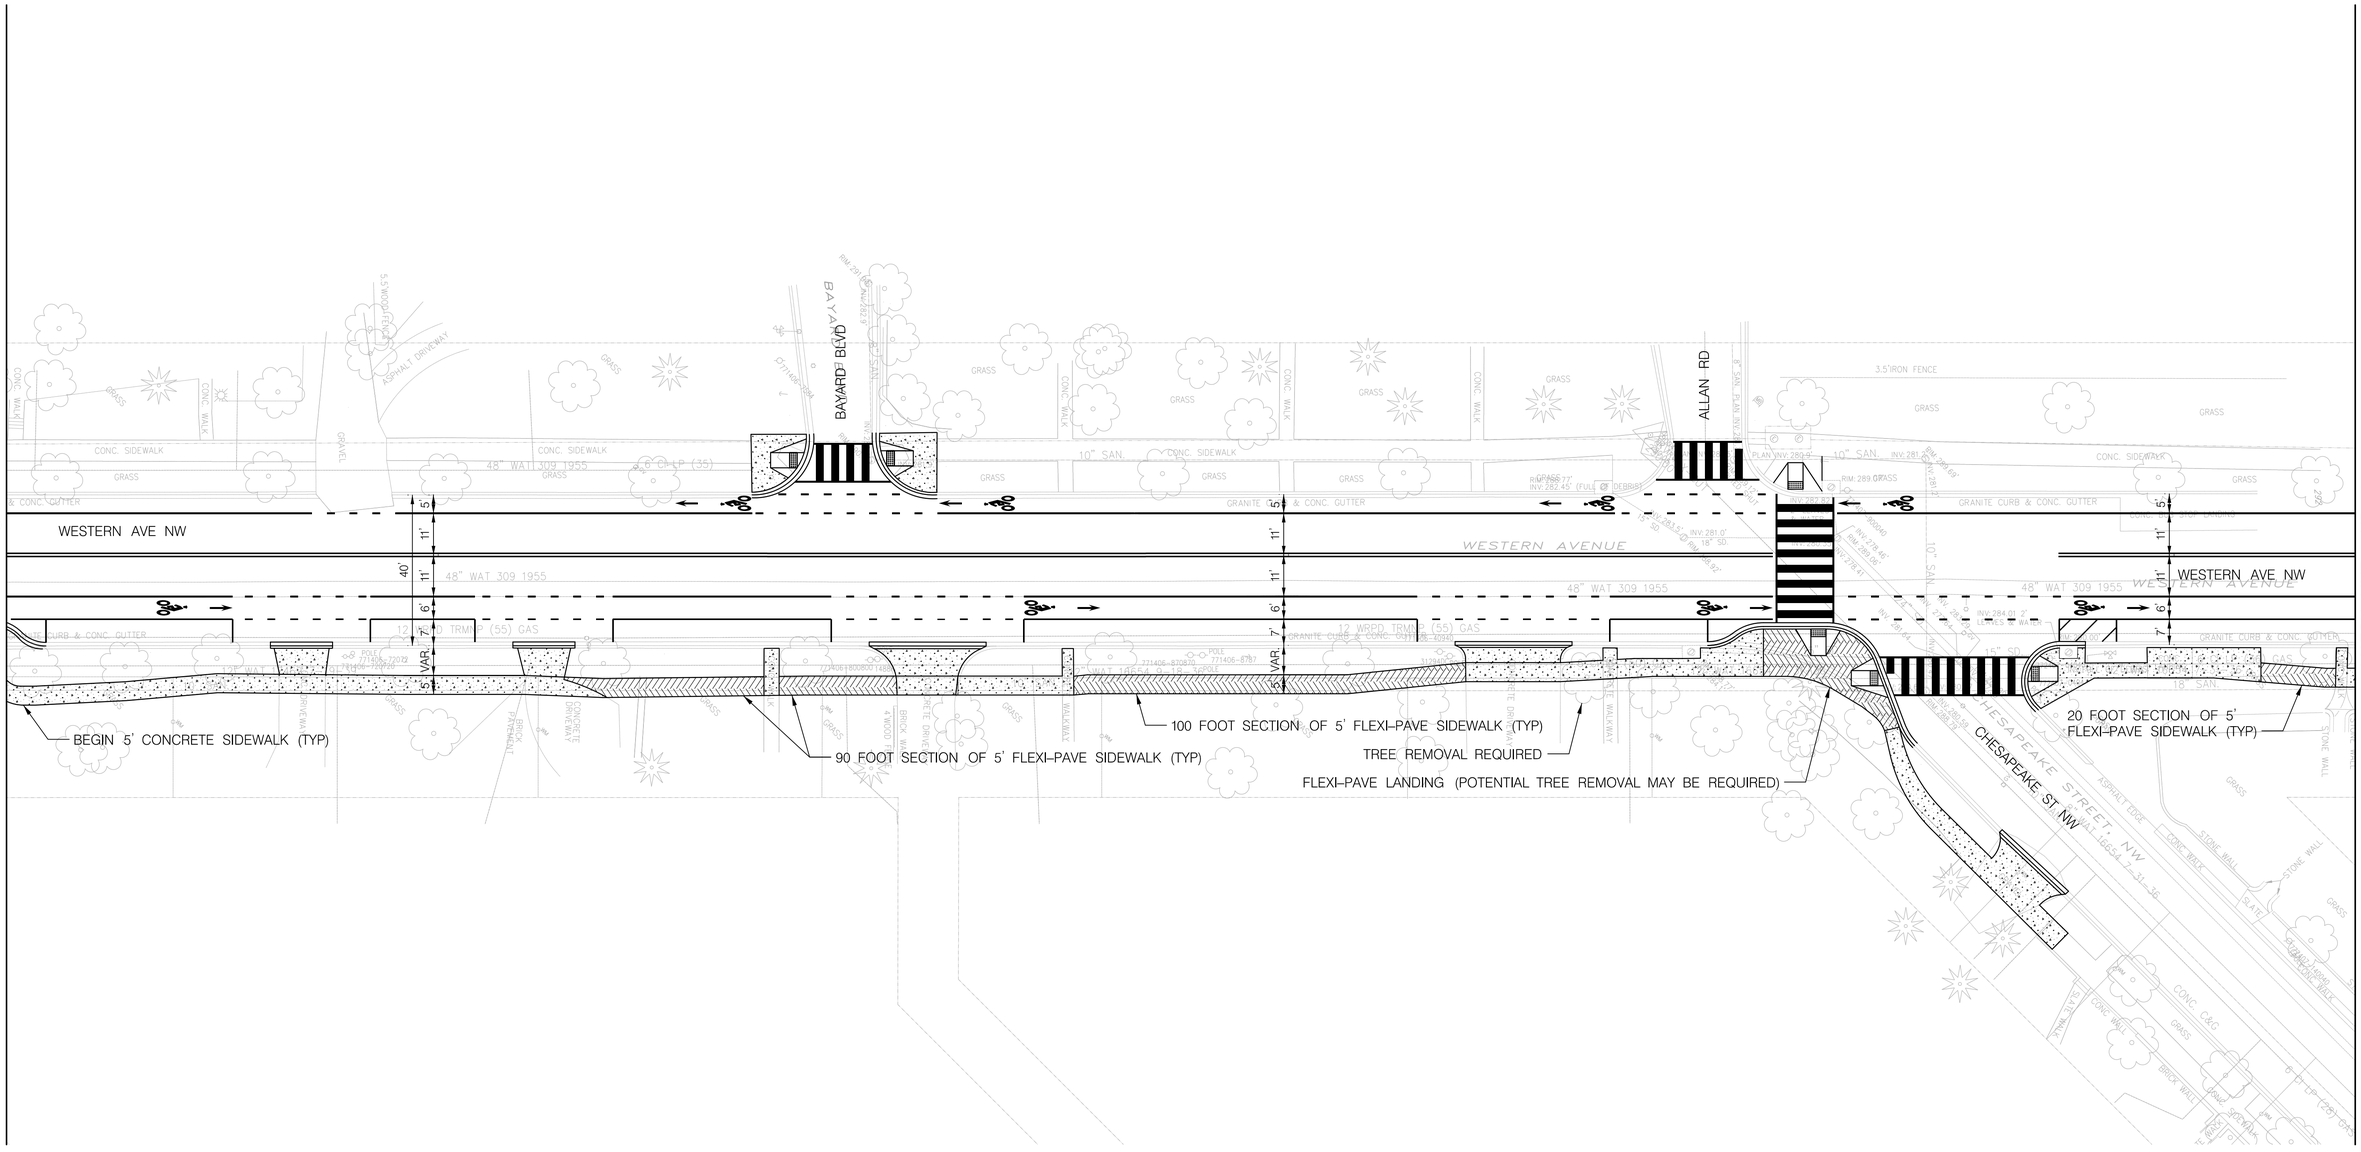


N

20' 0 20' 40'

SCALE: 1" = 20'

| NO | DESCRIPTION | NAME | DATE |
|---|---|---|---|
| | | | |

REVISIONS

# D.C. DEPARTMENT OF TRANSPORTATION

PLANNING AND SUSTAINABILITY DIVISION
ACTIVE TRANSPORTATION PROGRAM

WESTERN AVENUE NW
(LOCATION: WESTMORELAND CIRCLE NW TO RIVER RD NW)

PEDESTRIAN IMPROVEMENTS & BIKE LANE CONCEPT PLANS
(SHEET 2 OF 7)

PROJECT ENG. DAG
DESIGNED BY DAG
CHECKED BY DLL
DRAWN BY DAG
PROJECT MGR. DLL

DIVISION CHIEF

DATE AUGUST 2020

FILE bdr_western_ave_nw.dgn

SHEET 3 OF 8

| STATE | CONTRACT NO. | SHEET NO. | TOTAL SHEETS |
|---|---|---|---|
| D.C. | DCKA–2017–T–0122 | 4 | 8 |

SURVEY BY DDOT FROM DC PLUG PROJECT
DC GIS CURB LINE /TOPO INFORMATION

MATCH LINE – HD-02

MATCH LINE – HD-04

BERKLEY ST

WESTERN AVE NW

WESTERN AVE NW

5'
11'
40'
11'
6'
7'

110 FOOT SECTION OF 5' FLEXI–PAVE SIDEWALK (TYP)

POTENTIAL TREE REMOVAL REQUIRED

SHIFT SIDEWALK TO CURB TO ATTEMPT TO MITIGATE POTENTIAL TREE REMOVAL

20 FOOT SECTION OF 5' FLEXI–PAVE SIDEWALK (TYP)

RIM ELEVATION ADJUSTMENT REQUIRED

49TH ST NW

DAVENPORT ST NW

ALLEY

N

20' 0 20' 40'

SCALE: 1" = 20'

| NO | DESCRIPTION | NAME | DATE |
|---|---|---|---|
| | | | |
| | | | |
| | | | |
| | | | |
| | | | |

REVISIONS

# D.C. DEPARTMENT OF TRANSPORTATION

PLANNING AND SUSTAINABILITY DIVISION
ACTIVE TRANSPORTATION PROGRAM

WESTERN AVENUE NW
(LOCATION: WESTMORELAND
CIRCLE NW TO RIVER RD NW)

PEDESTRIAN IMPROVEMENTS &
BIKE LANE CONCEPT PLANS
(SHEET 3 OF 7)

PROJECT ENG. DAG
DESIGNED BY DAG
CHECKED BY DLL
DRAWN BY DAG
PROJECT MGR. DLL

DIVISION CHIEF

DATE AUGUST 2020

FILE bdr_western_ave_nw.dgn

SHEET 4 OF 8

| STATE | CONTRACT NO. | SHEET NO. | TOTAL SHEETS |
|---|---|---|---|
| D.C. | DCKA–2017–T–0122 | 5 | 8 |

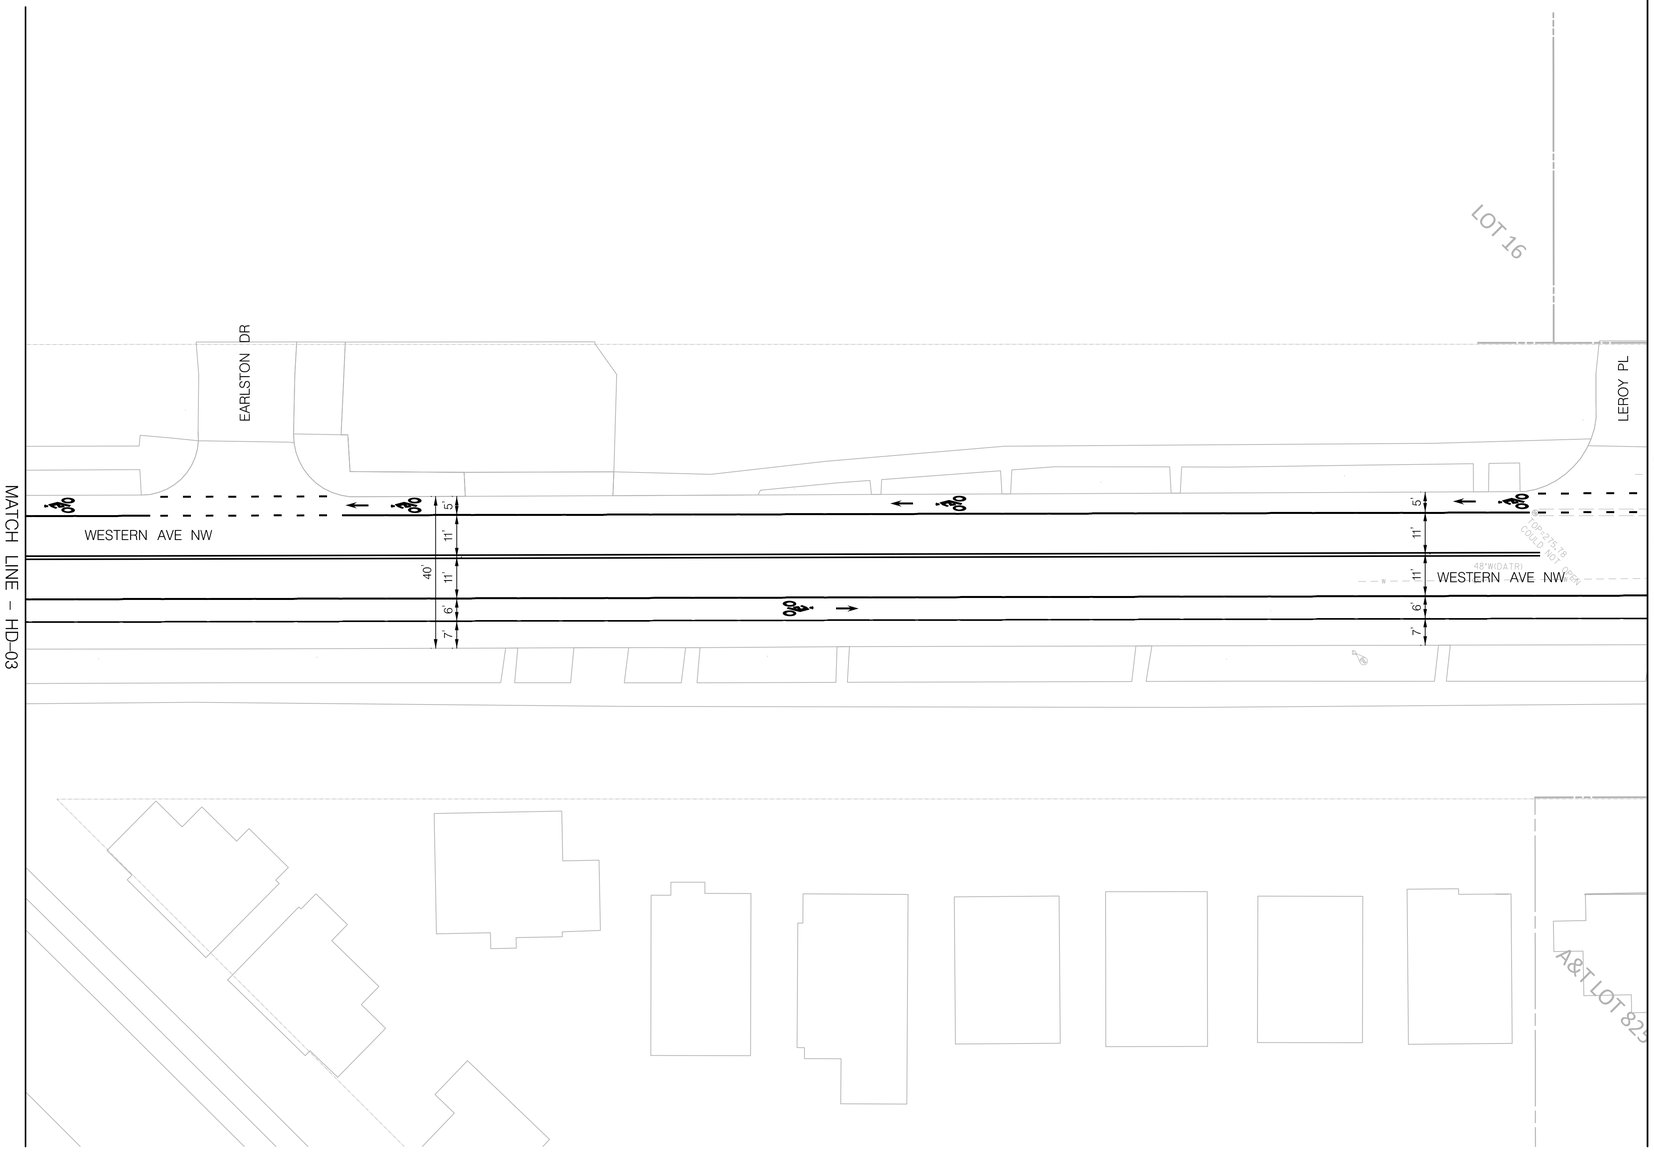


N

20' 0 20' 40'

SCALE: 1" = 20'

vhb

| NO | DESCRIPTION | NAME | DATE |
|---|---|---|---|
| | | | |

REVISIONS

# D.C. DEPARTMENT OF TRANSPORTATION

PLANNING AND SUSTAINABILITY DIVISION
ACTIVE TRANSPORTATION PROGRAM

WESTERN AVENUE NW
(LOCATION: WESTMORELAND CIRCLE NW TO RIVER RD NW)

PEDESTRIAN IMPROVEMENTS & BIKE LANE CONCEPT PLANS
(SHEET 4 OF 7)

PROJECT ENG. DAG
DESIGNED BY DAG
CHECKED BY DLL
DRAWN BY DAG
PROJECT MGR. DLL

DIVISION CHIEF

DATE AUGUST 2020

FILE bdr_western_ave_nw.dgn

SHEET 5 OF 8

| STATE | CONTRACT NO. | SHEET NO. | TOTAL SHEETS |
|---|---|---|---|
| D.C. | DCKA–2017–T–0122 | 6 | 8 |

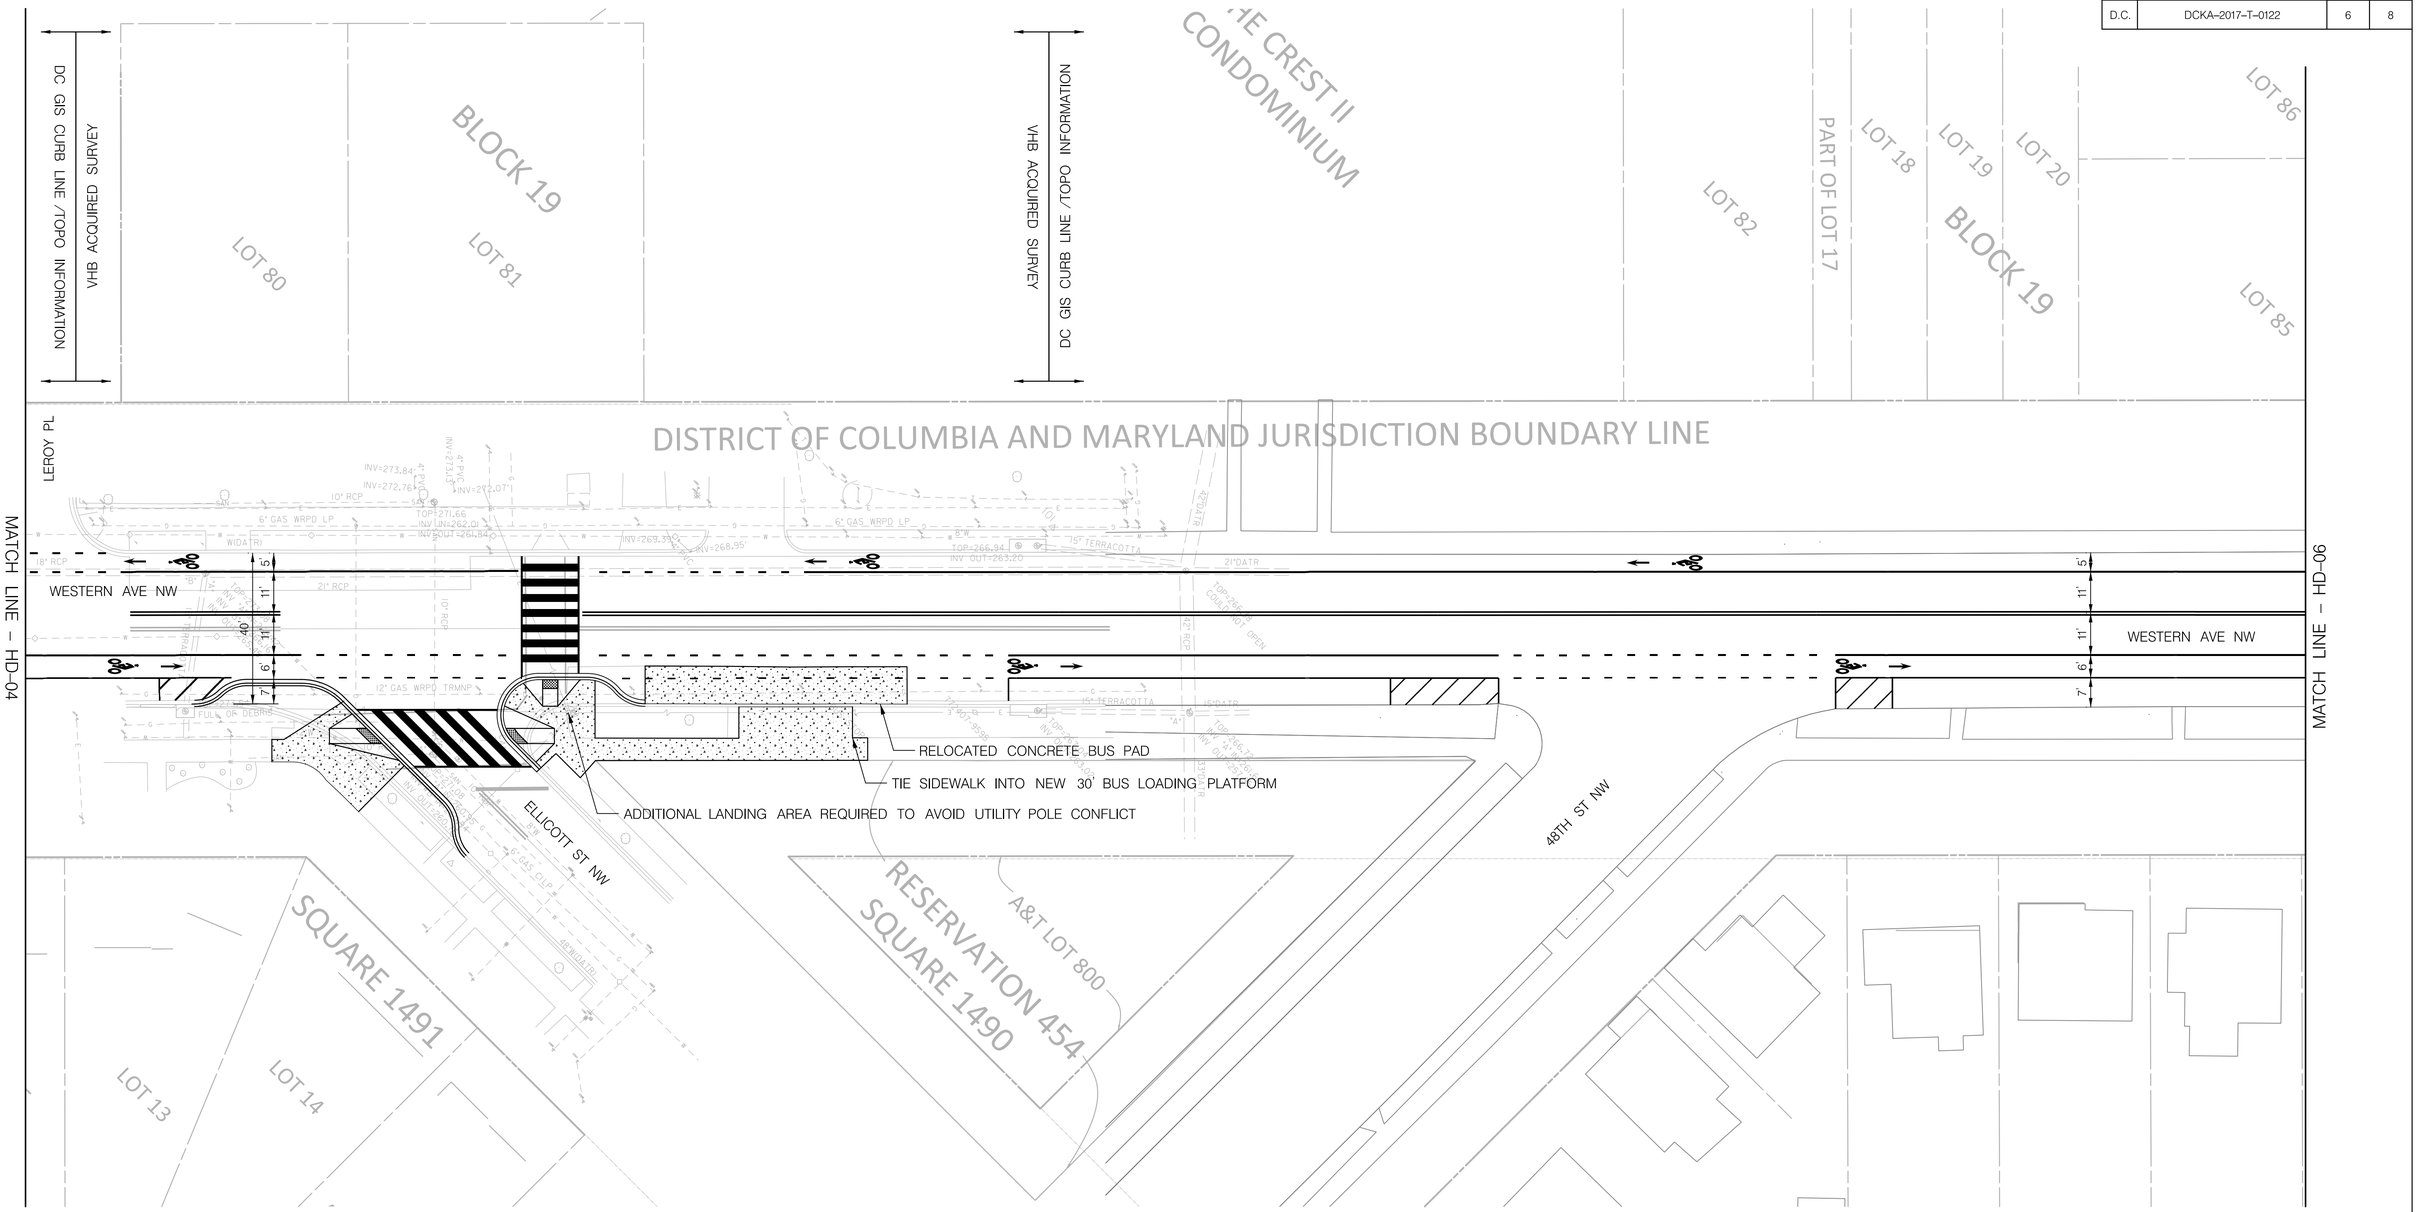


N

20' 0 20' 40'

SCALE: 1" = 20'

| NO | DESCRIPTION | NAME | DATE |
|---|---|---|---|
| | | | |

REVISIONS

# D.C. DEPARTMENT OF TRANSPORTATION

PLANNING AND SUSTAINABILITY DIVISION
ACTIVE TRANSPORTATION PROGRAM

WESTERN AVENUE NW
(LOCATION: WESTMORELAND CIRCLE NW TO RIVER RD NW)

PEDESTRIAN IMPROVEMENTS & BIKE LANE CONCEPT PLANS
(SHEET 5 OF 7)

PROJECT ENG. DAG
DESIGNED BY DAG
CHECKED BY DLL
DRAWN BY DAG
PROJECT MGR. DLL

DIVISION CHIEF

DATE AUGUST 2020

FILE bdr_western_ave_nw.dgn

SHEET 6 OF 8

| STATE | CONTRACT NO. | SHEET NO. | TOTAL SHEETS |
|---|---|---|---|
| D.C. | DCKA–2017–T–0122 | 7 | 8 |

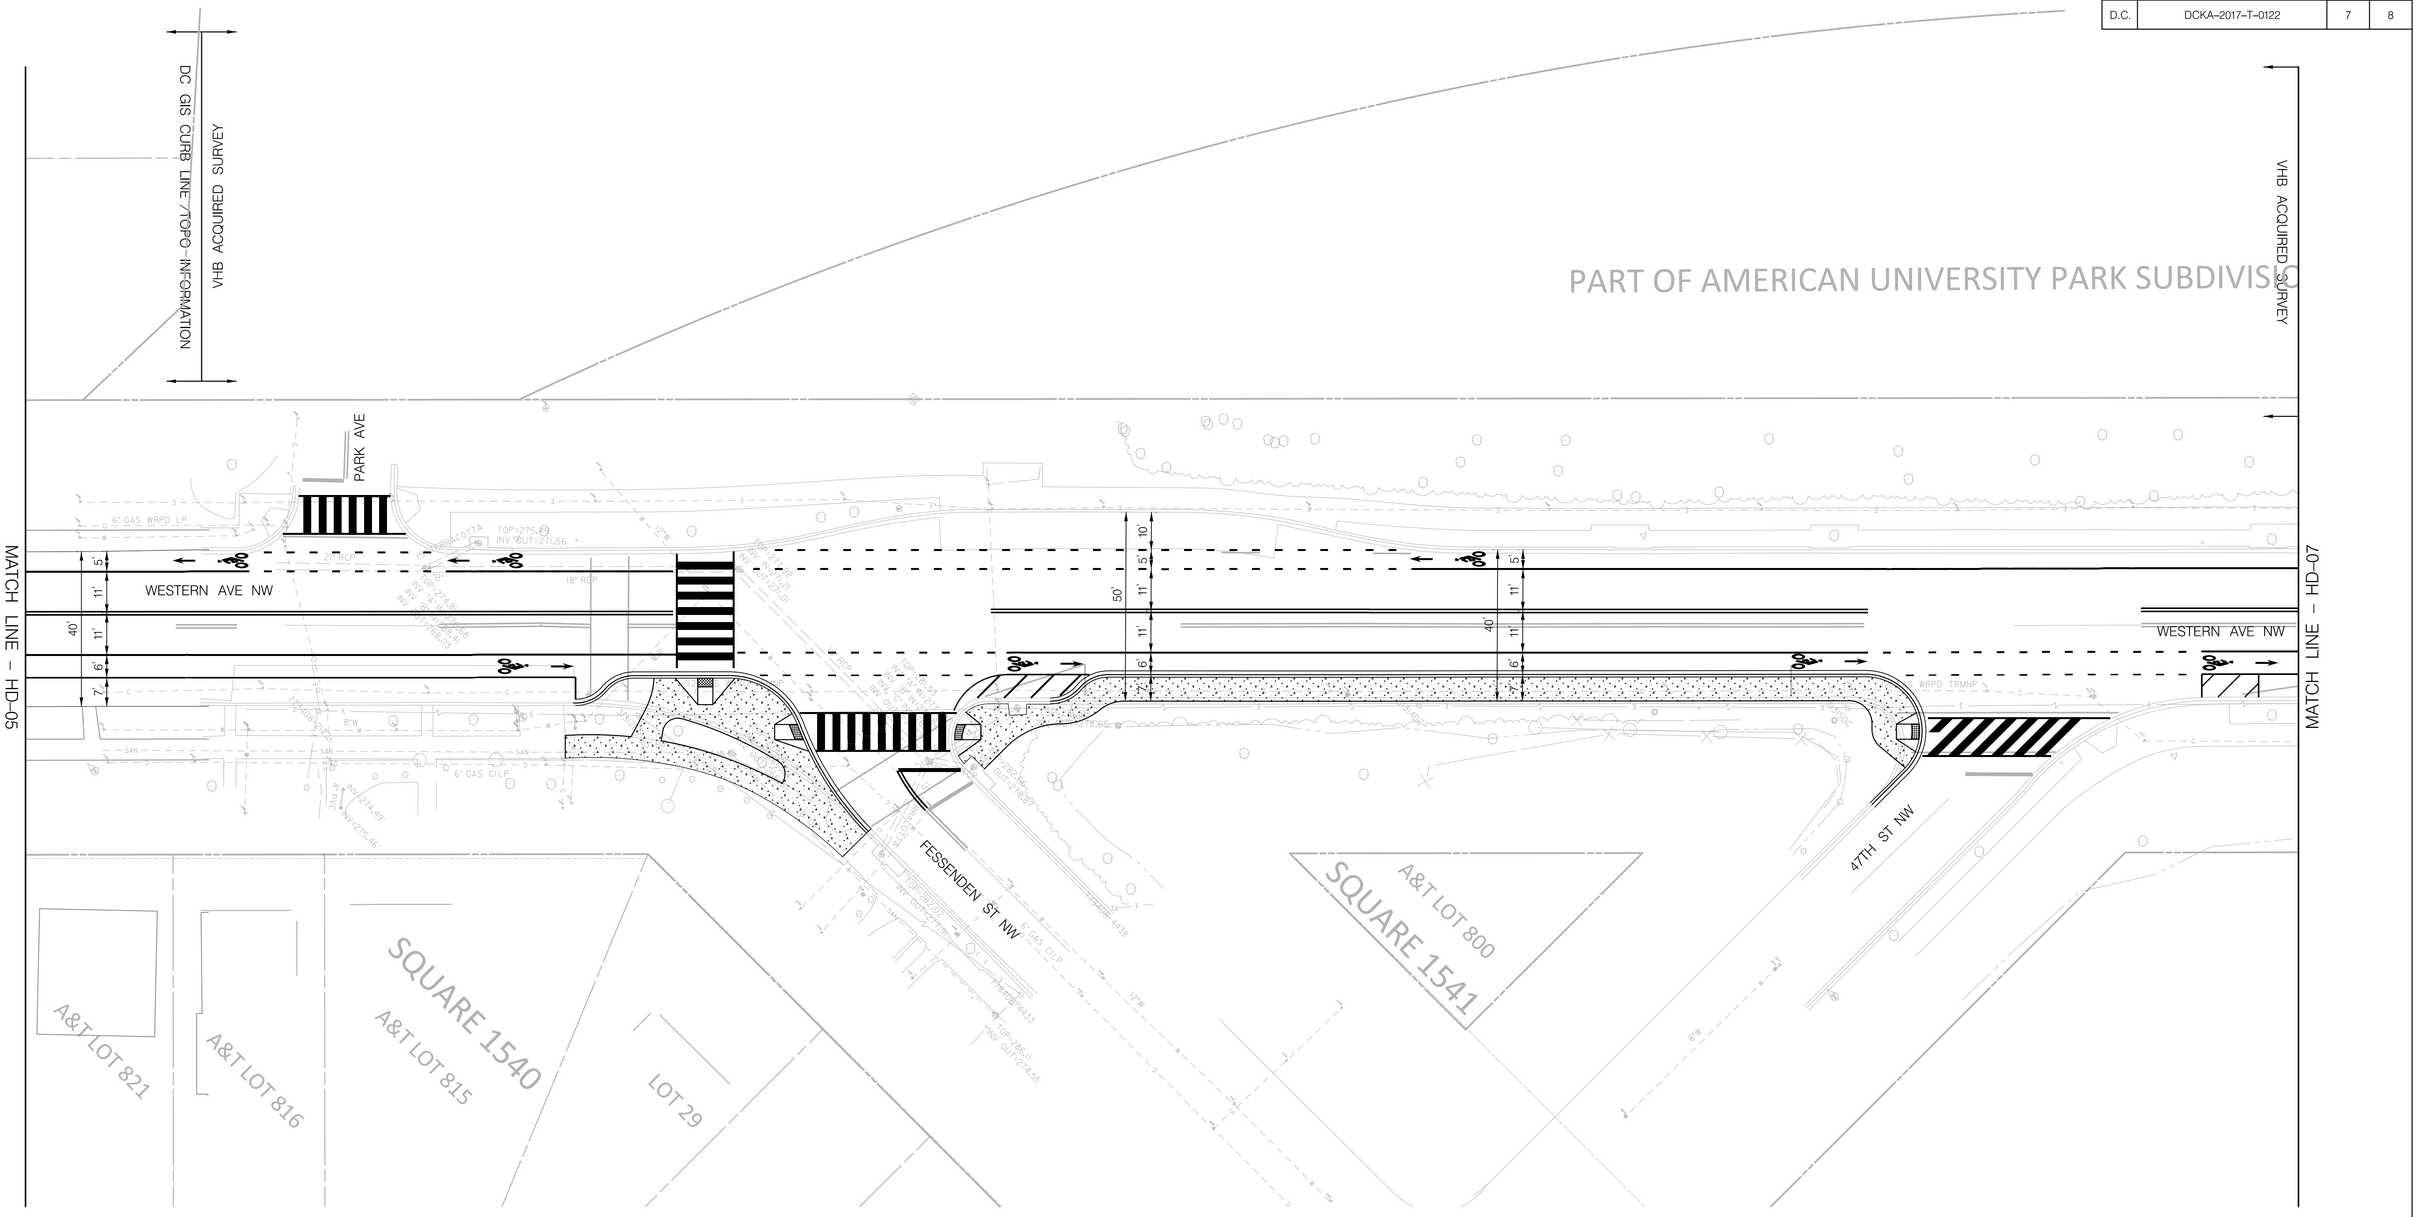


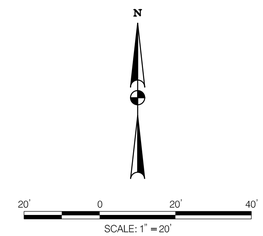


| NO | DESCRIPTION | NAME | DATE |
|---|---|---|---|
| | | | |
| | | | |
| | | | |
| | | | |
| | | | |

REVISIONS

# D.C. DEPARTMENT OF TRANSPORTATION

PLANNING AND SUSTAINABILITY DIVISION
ACTIVE TRANSPORTATION PROGRAM

WESTERN AVENUE NW
(LOCATION: WESTMORELAND CIRCLE NW TO RIVER RD NW)

PEDESTRIAN IMPROVEMENTS & BIKE LANE CONCEPT PLANS
(SHEET 6 OF 7)

PROJECT ENG. DAG
DESIGNED BY DAG
CHECKED BY DLL
DRAWN BY DAG
PROJECT MGR. DLL

DIVISION CHIEF

DATE AUGUST 2020

FILE bdr_western_ave_nw.dgn

SHEET 7 OF 8

| STATE | CONTRACT NO. | SHEET NO. | TOTAL SHEETS |
|---|---|---|---|
| D.C. | DCKA–2017–T–0122 | 8 | 8 |

DC GIS CURB_LINE /TOPO INFORMATION

DISTRICT OF COLUMBIA AND MARYLAND JURISDICTION BOUNDARY LINE

MATCH LINE – HD–06

WESTERN AVE NW

40'
5' 11' 11' 6' 7'

50'
5' 11' 11' 6' 17'

RIVER RD

WESTERN AVE NW

RIVER RD NW

N

20' 0 20' 40'

SCALE: 1" = 20'

| NO | DESCRIPTION | NAME | DATE |
|---|---|---|---|
| | | | |

REVISIONS

# D.C. DEPARTMENT OF TRANSPORTATION

PLANNING AND SUSTAINABILITY DIVISION
ACTIVE TRANSPORTATION PROGRAM

WESTERN AVENUE NW
(LOCATION: WESTMORELAND
CIRCLE NW TO RIVER RD NW)

PEDESTRIAN IMPROVEMENTS &
BIKE LANE CONCEPT PLANS
(SHEET 7 OF 7)

PROJECT ENG. DAG
DESIGNED BY DAG
CHECKED BY DLL
DRAWN BY DAG
PROJECT MGR. DLL

DIVISION CHIEF

DATE AUGUST 2020

FILE bdr_western_ave_nw.dgn

SHEET 8 OF 8