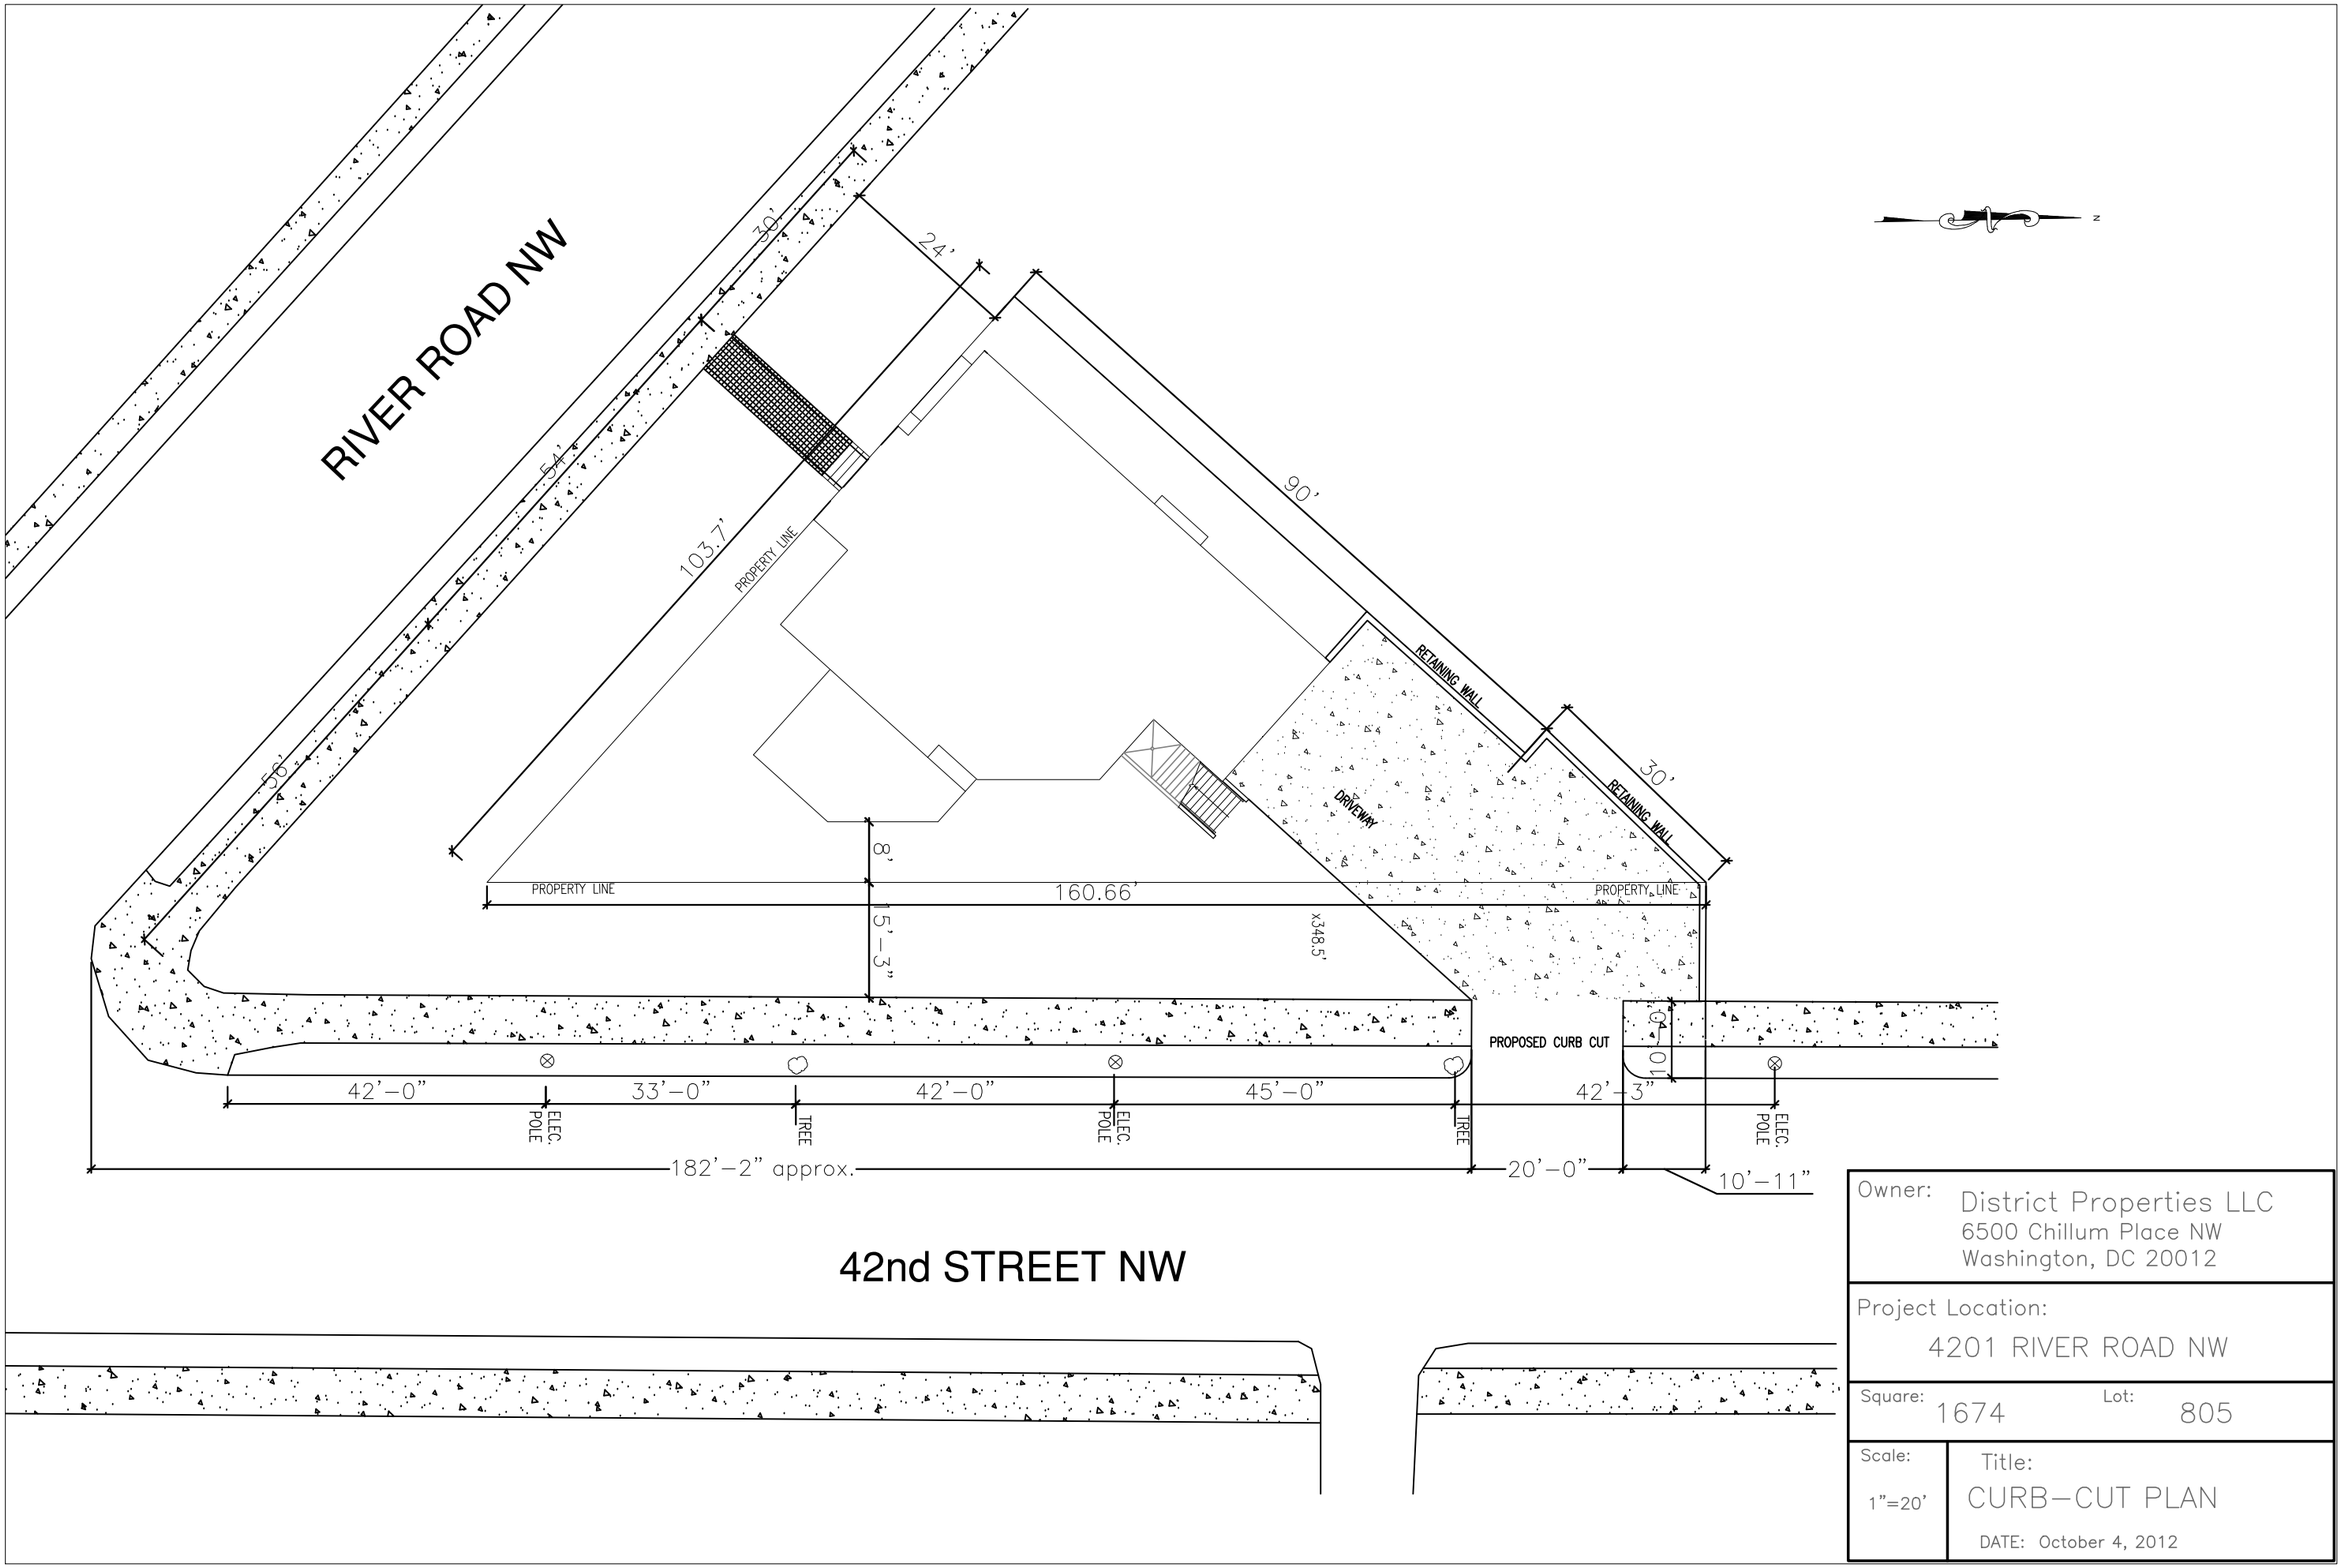

Owner: District Properties LLC
6500 Chillum Place NW
Washington, DC 20012

Project Location:
4201 RIVER ROAD NW

Square: 1674 Lot: 805

Scale: 1"=20'

Title: CURB-CUT PLAN

DATE: October 4, 2012