Circulation and Loading Exhibits

© 2016 Torti Gallas Urban, Inc. | 1326 H Street NE 2nd Floor Washington, DC 20002

THIS PAGE INTENTIONALLY LEFT BLANK

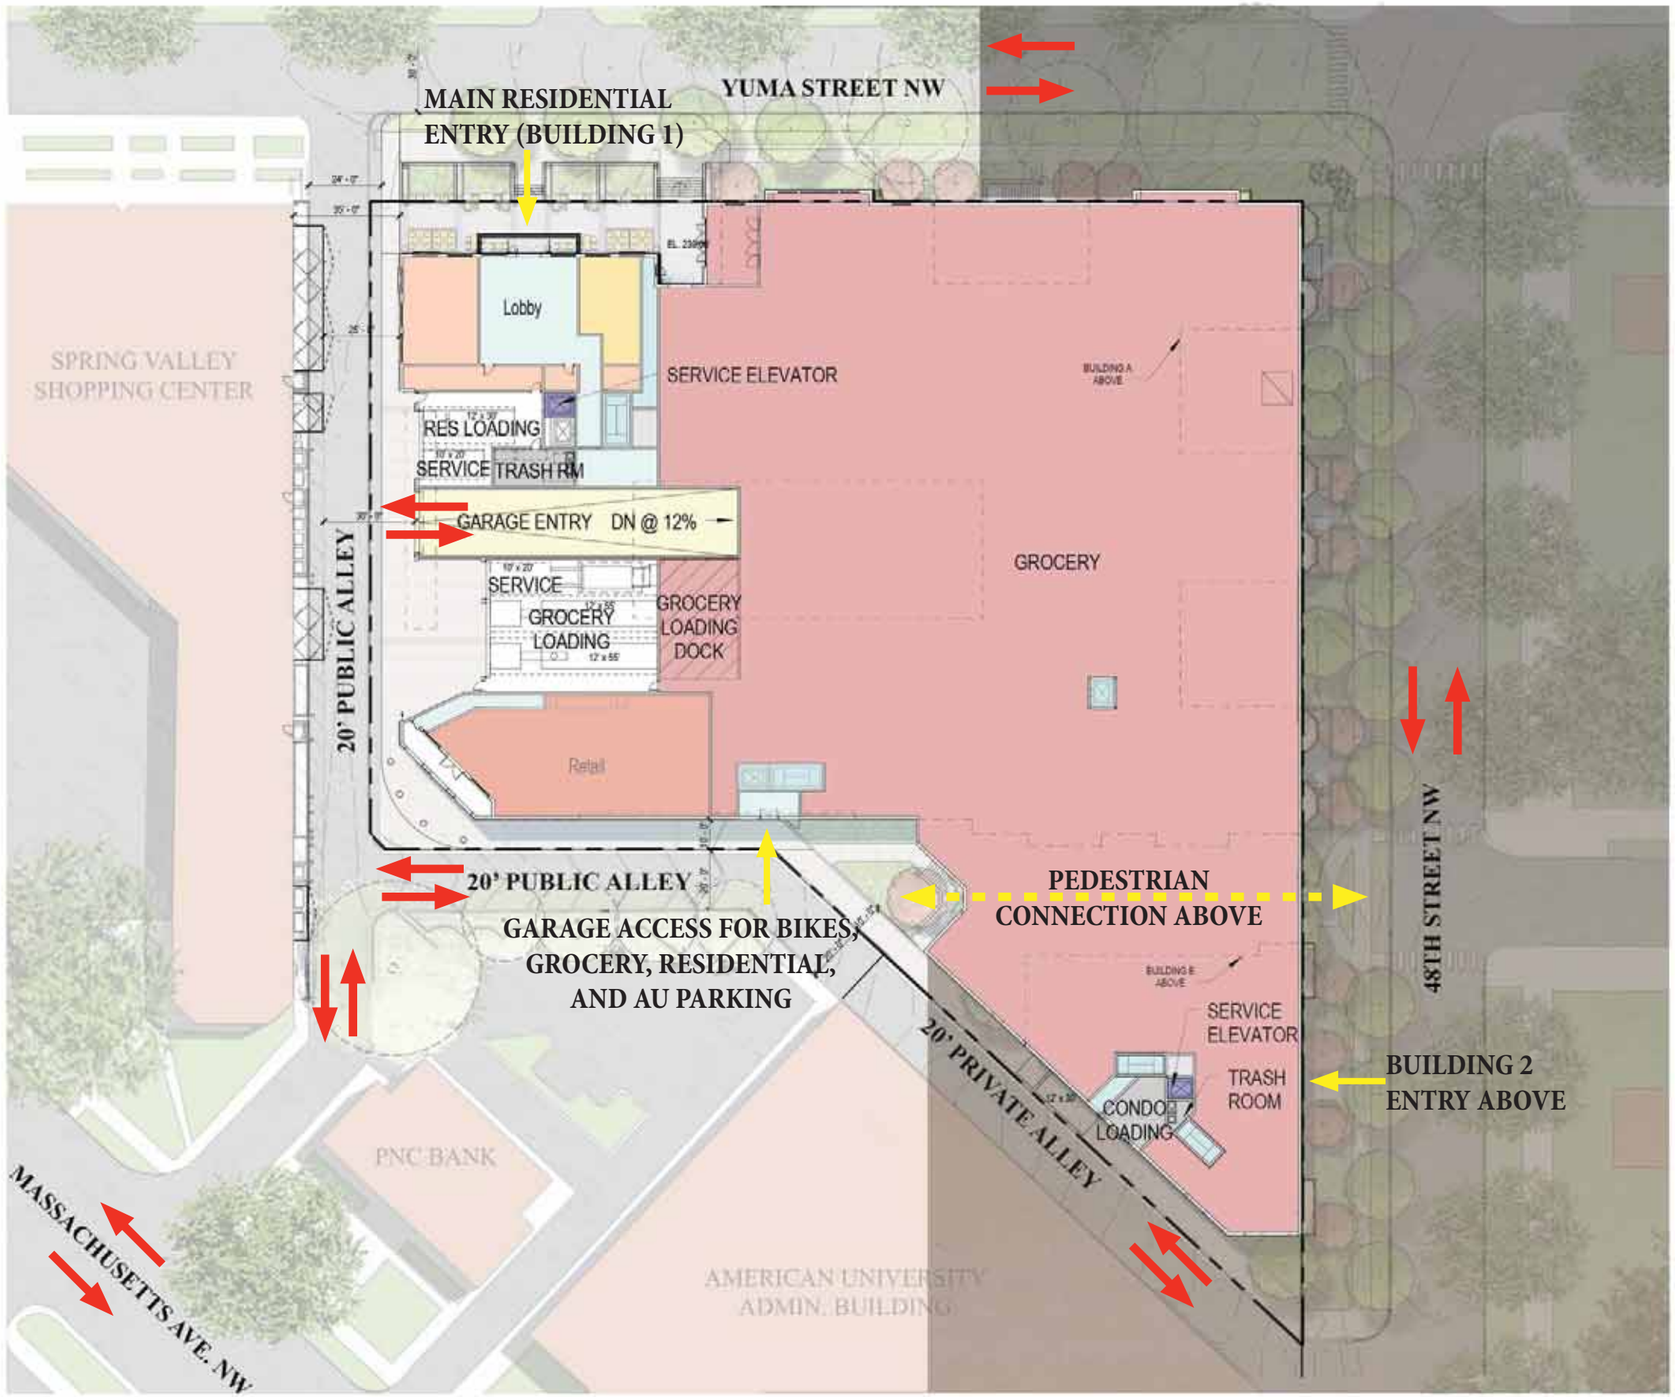

© 2016 Torti Gallas Urban, Inc. | 1326 H Street NE 2nd Floor Washington, DC 20002

Circulation and Loading Diagrams

0 25 50 100

10/26/2016

CL01

TORTI GALLAS URBAN

valor development

torti gallas urban

the lady bird

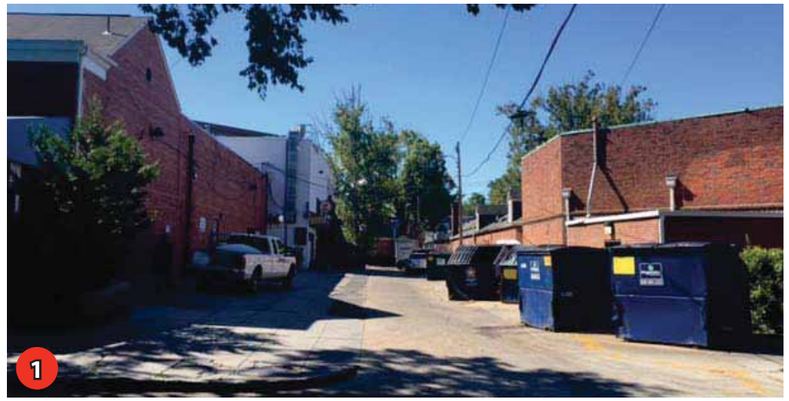

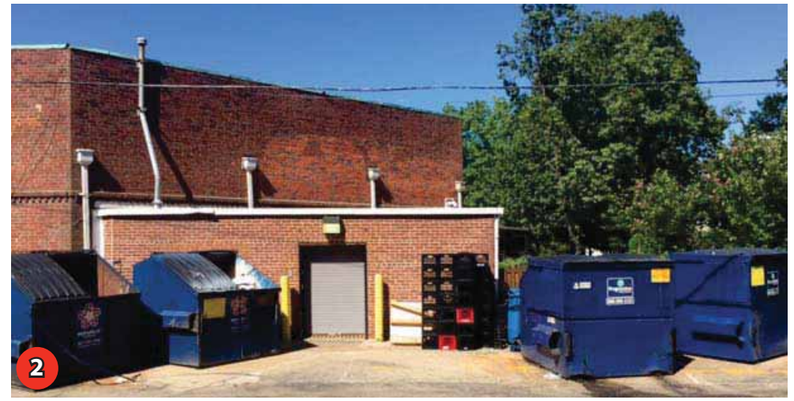

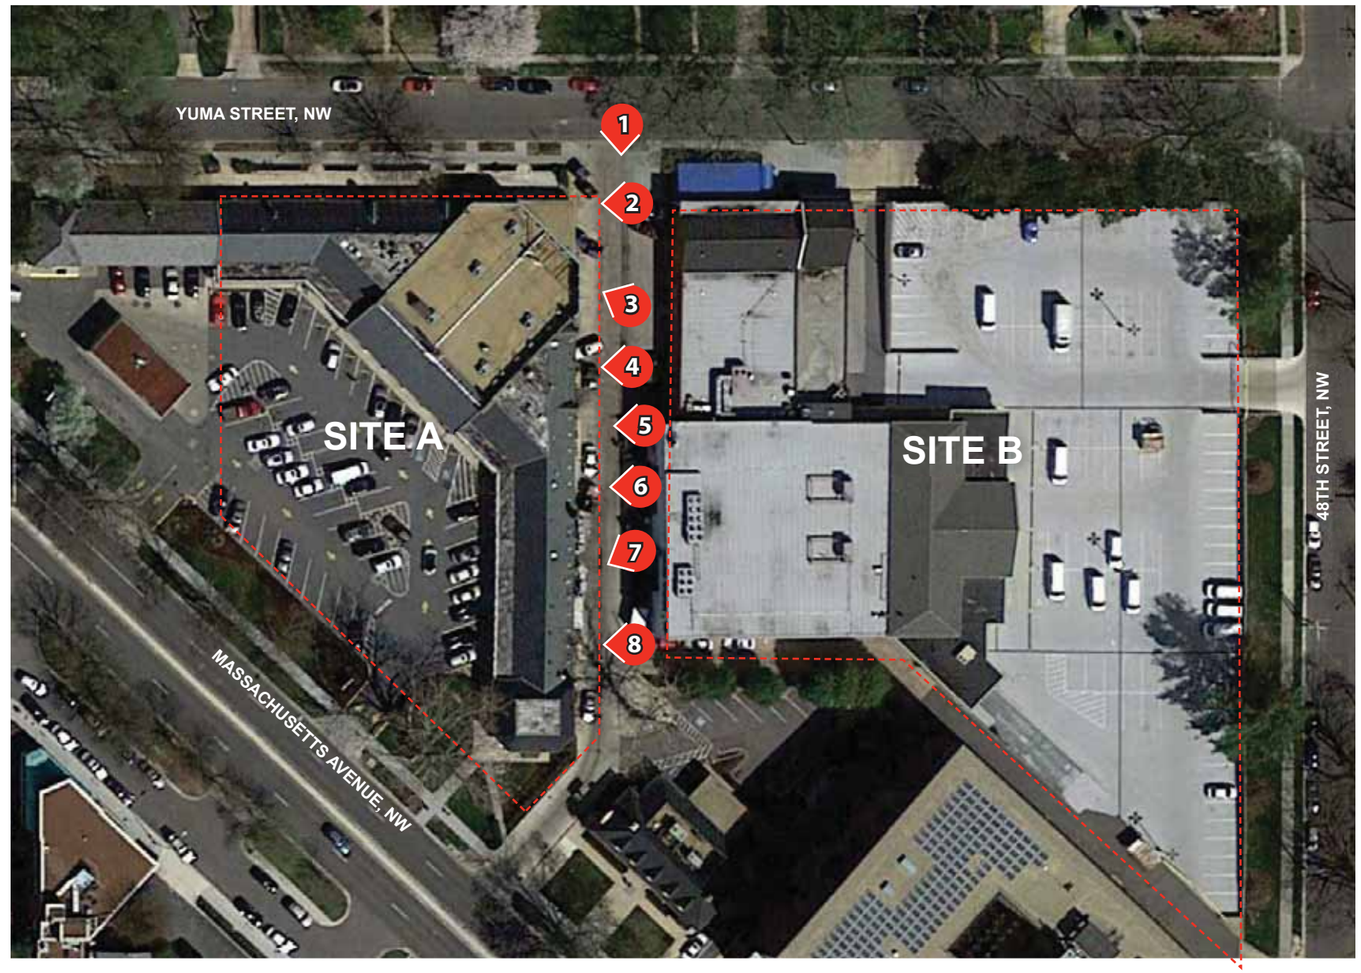

© 2016 Torti Gallas Urban, Inc. | 1326 H Street NE 2nd Floor Washington, DC 20002

Site Photos - Exising Alley

10/26/2016

CL02

TORTI GALLAS URBAN

valor development
torti gallas urban

the lady bird

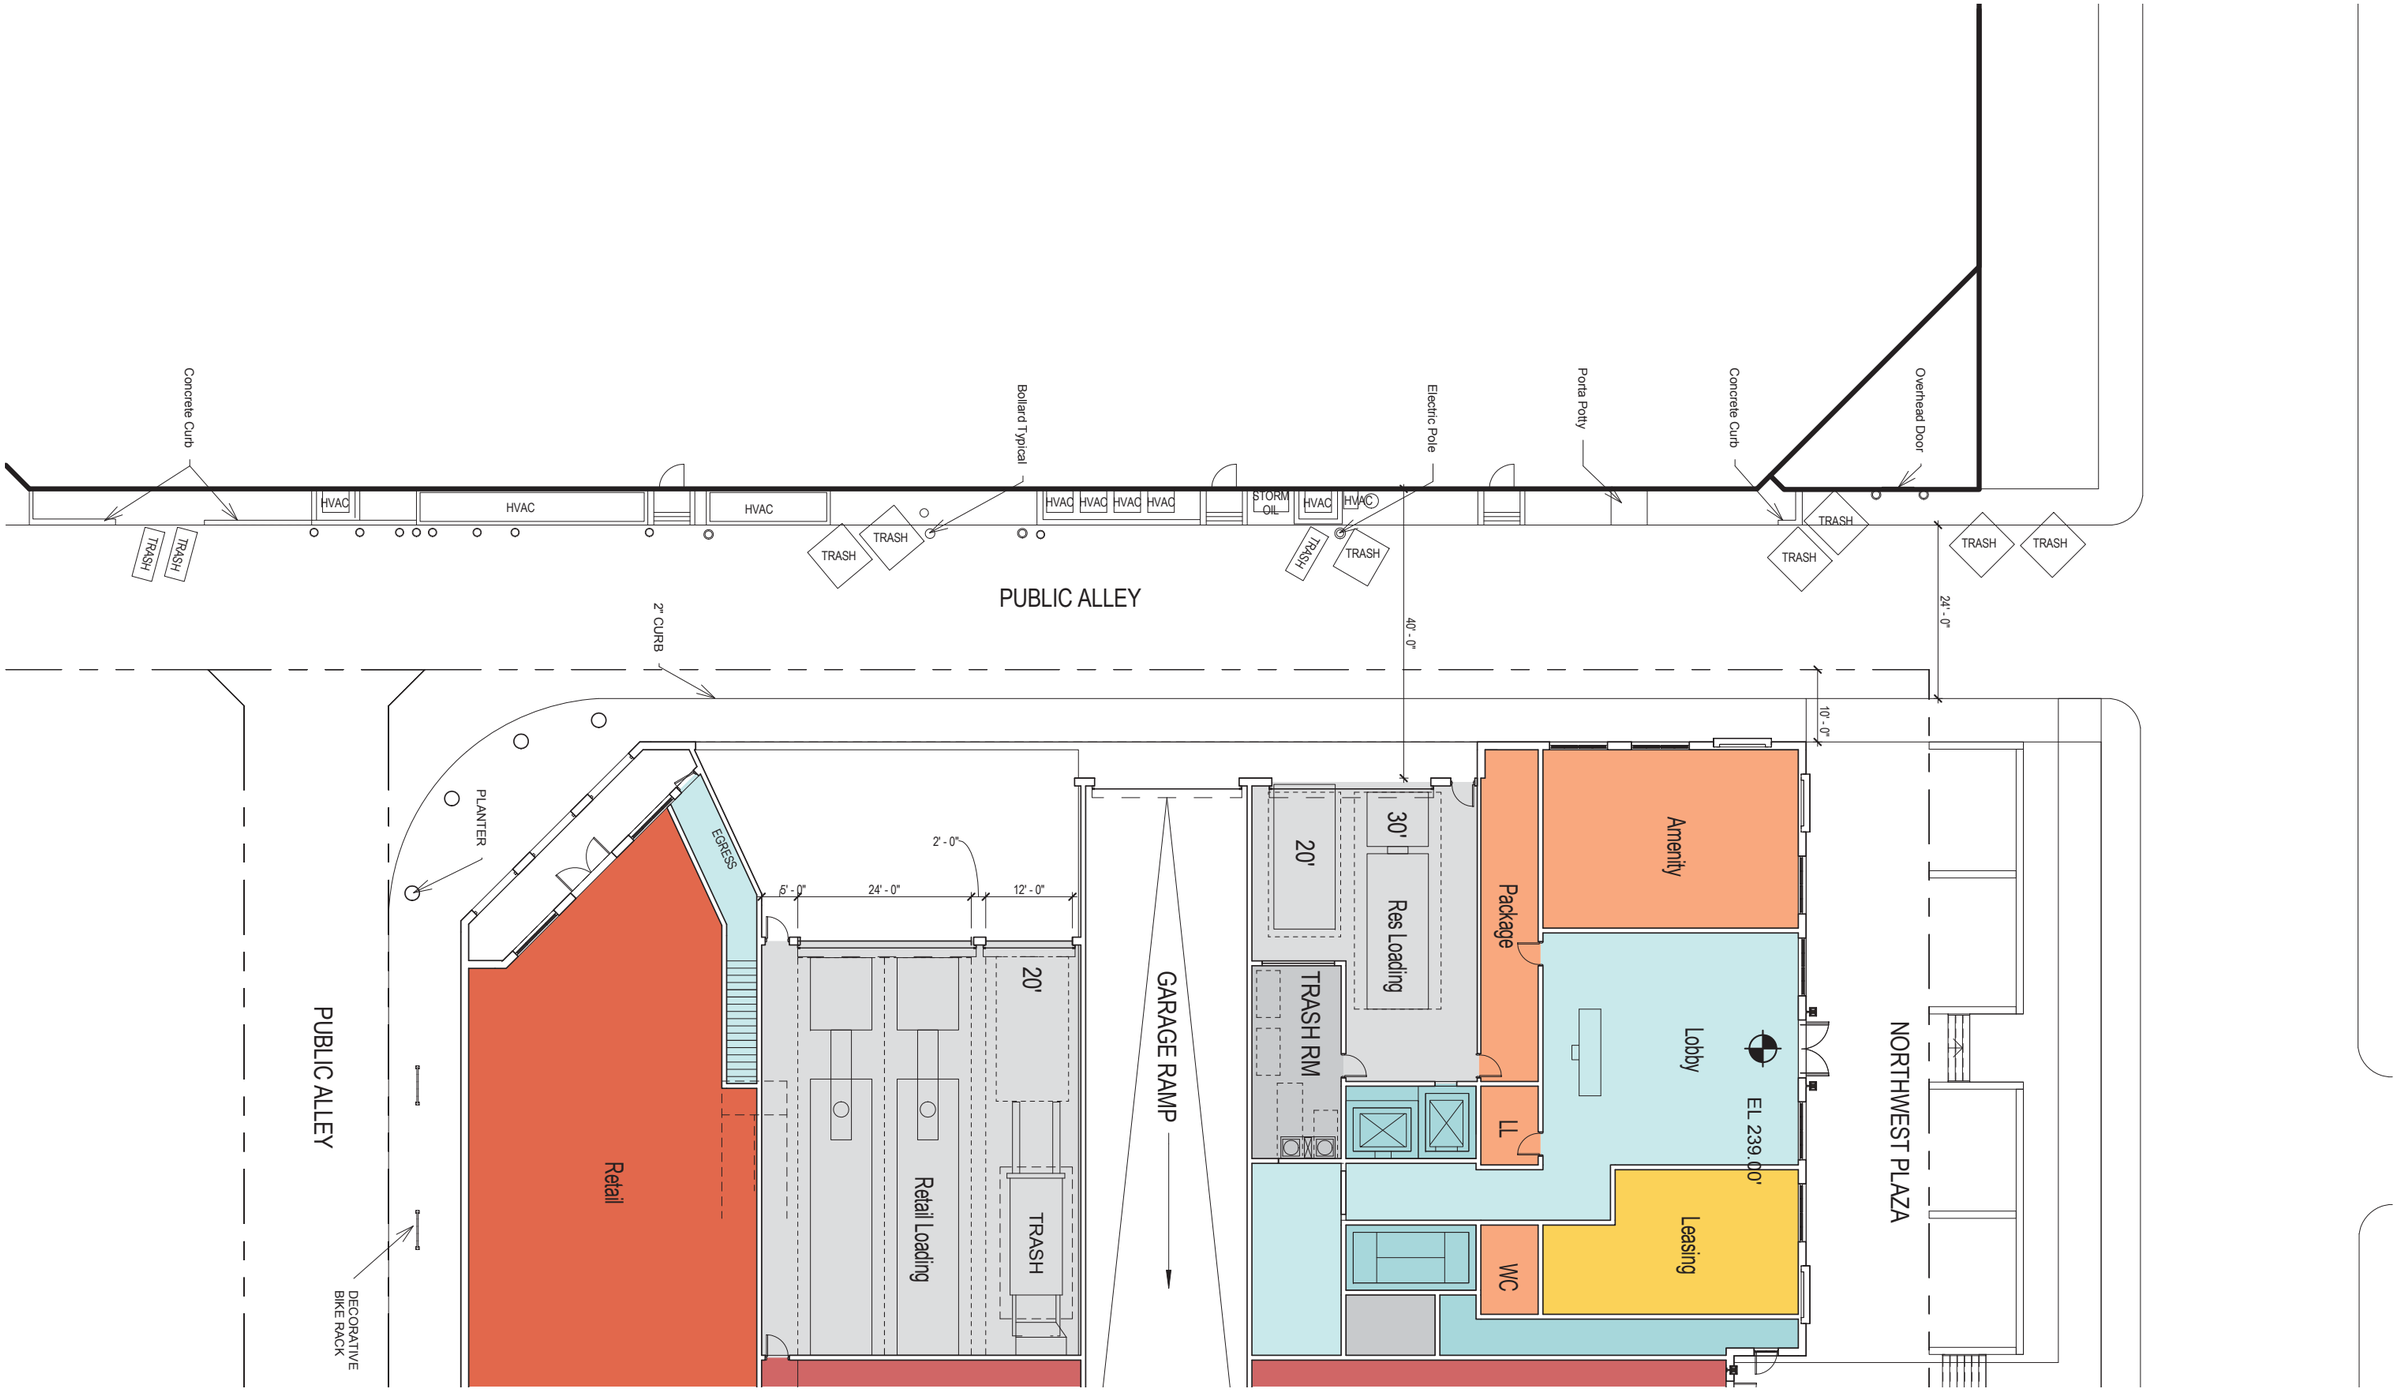

© 2016 Torti Gallas Urban, Inc. | 1326 H Street NE 2nd Floor Washington, DC 20002

Public Alley Existing Condition with Proposed Building

0 5 10

10/26/2016

CL03

TORTI GALLAS URBAN

valor development
torti gallas urban

the lady bird

TRASH ENCLOSURE

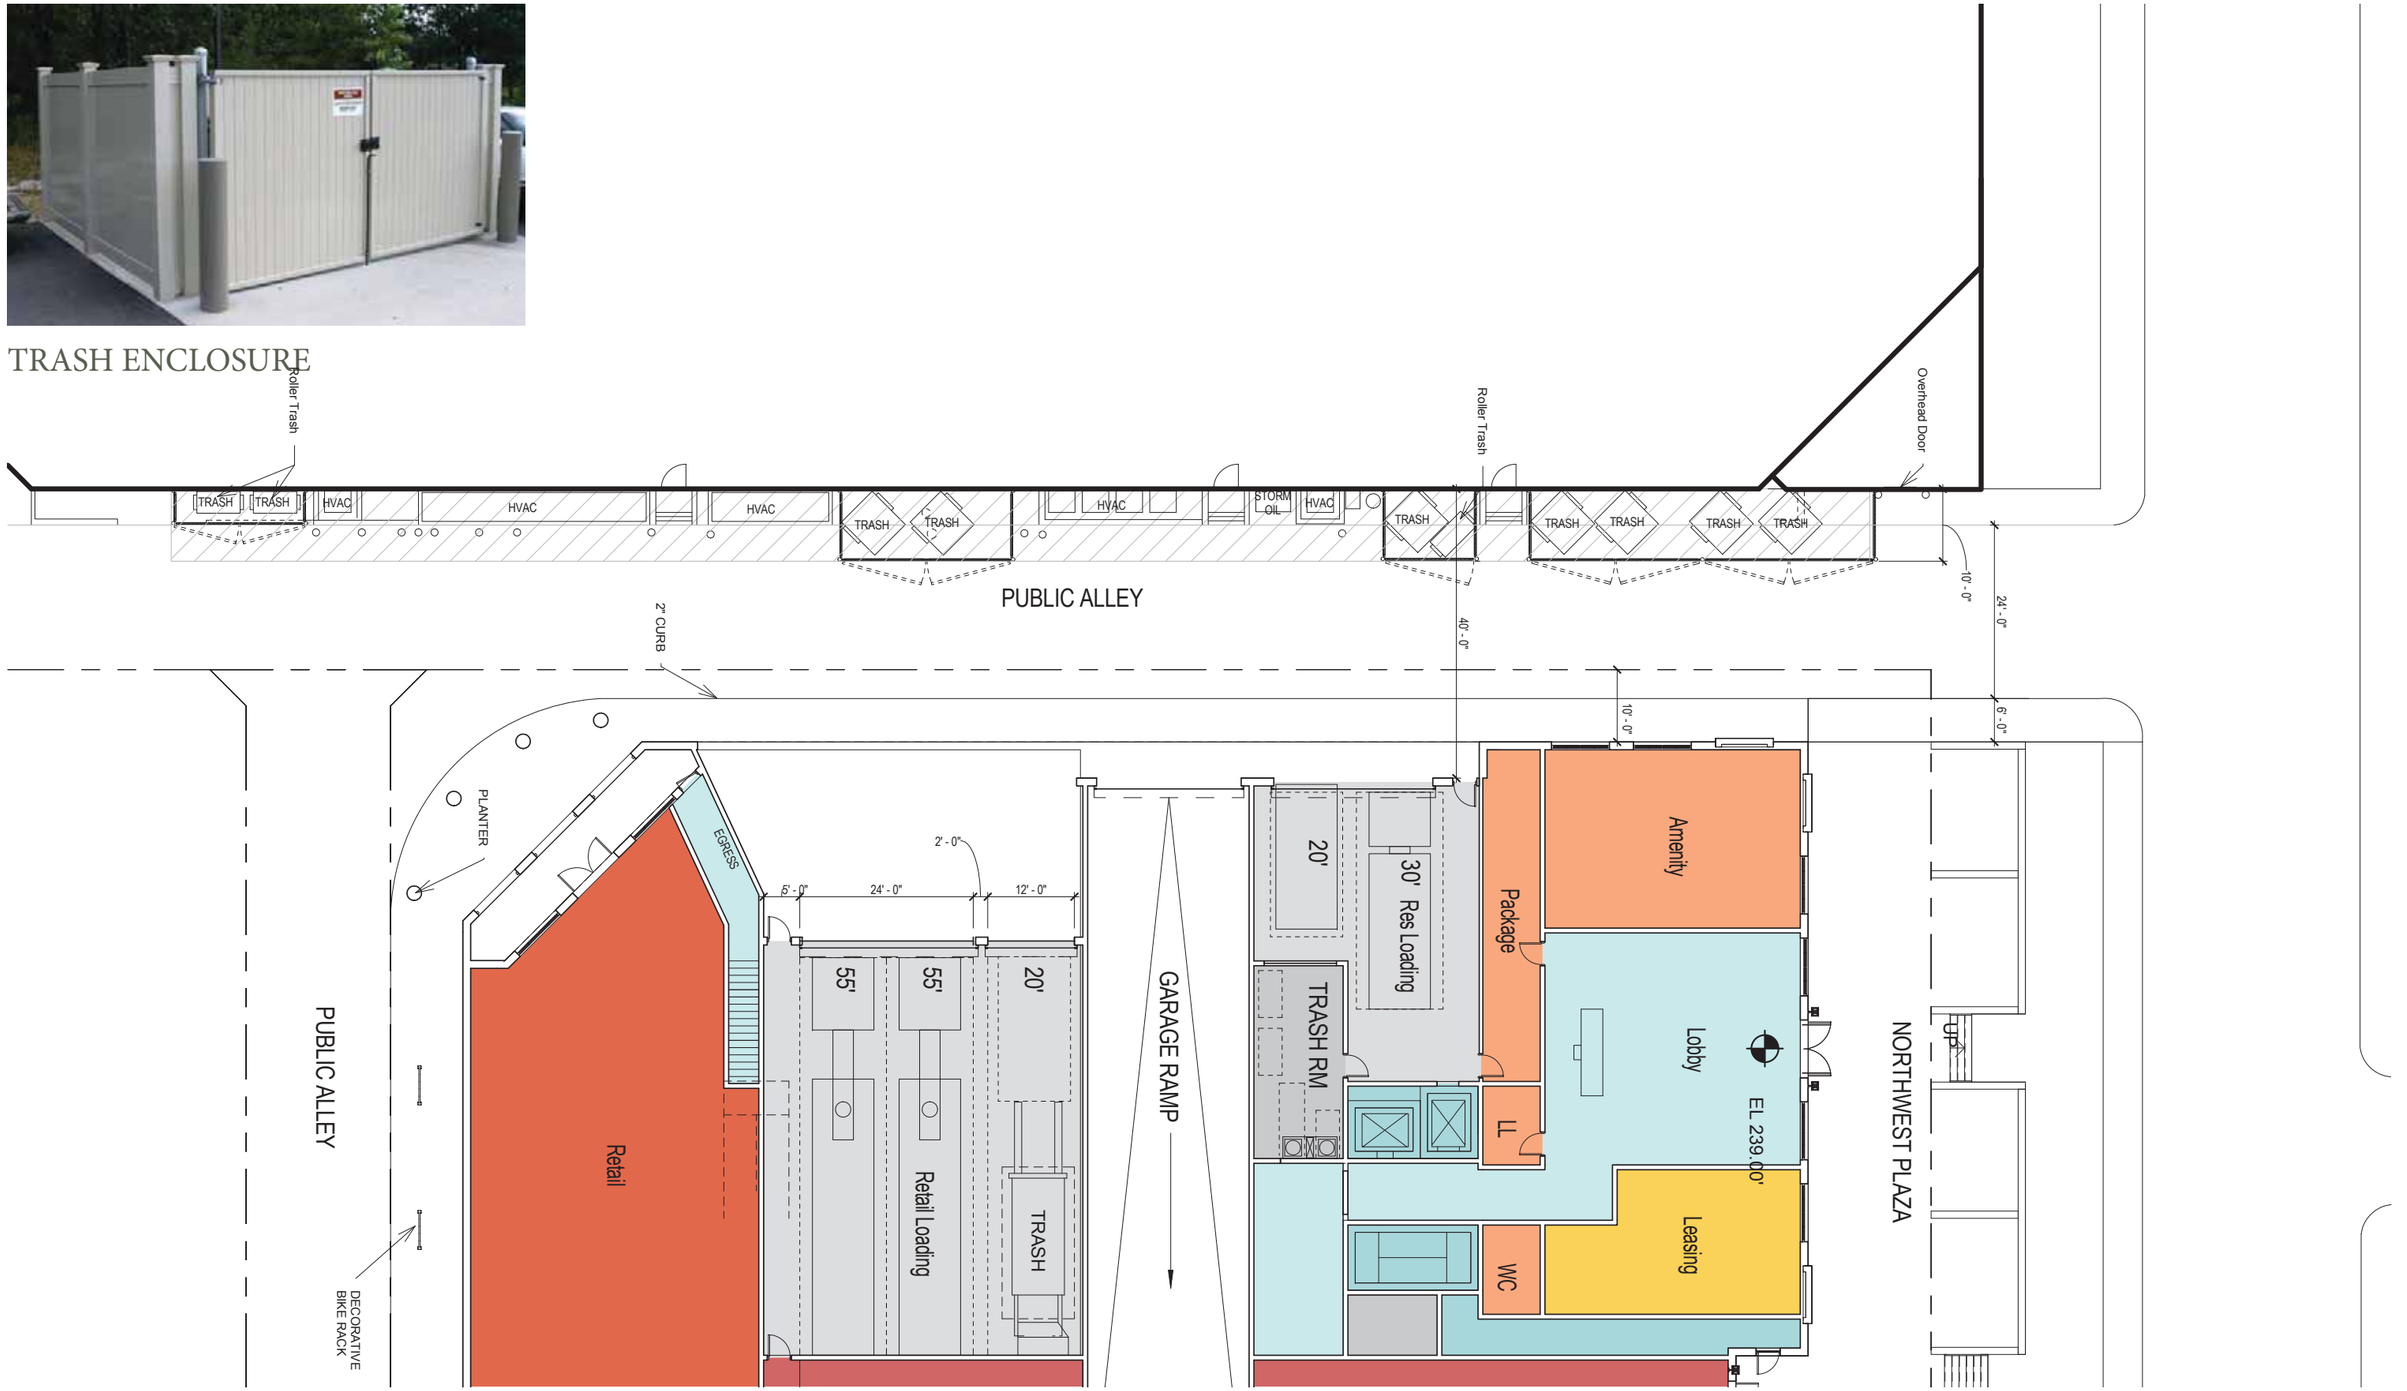

© 2016 Torti Gallas Urban, Inc. | 1326 H Street NE 2nd Floor Washington, DC 20002

Public Alley Proposed

0 5 10

10/26/2016

CL04

TORTI GALLAS URBAN

valor development
torti gallas urban

the lady bird

© 2016 Torti Gallas Urban, Inc. | 1326 H Street NE 2nd Floor Washington, DC 20002

10/26/2016

View from Yuma - Existing Public Alley

CL05

TORTI GALLAS URBAN

valor development
torti gallas urban

the lady bird

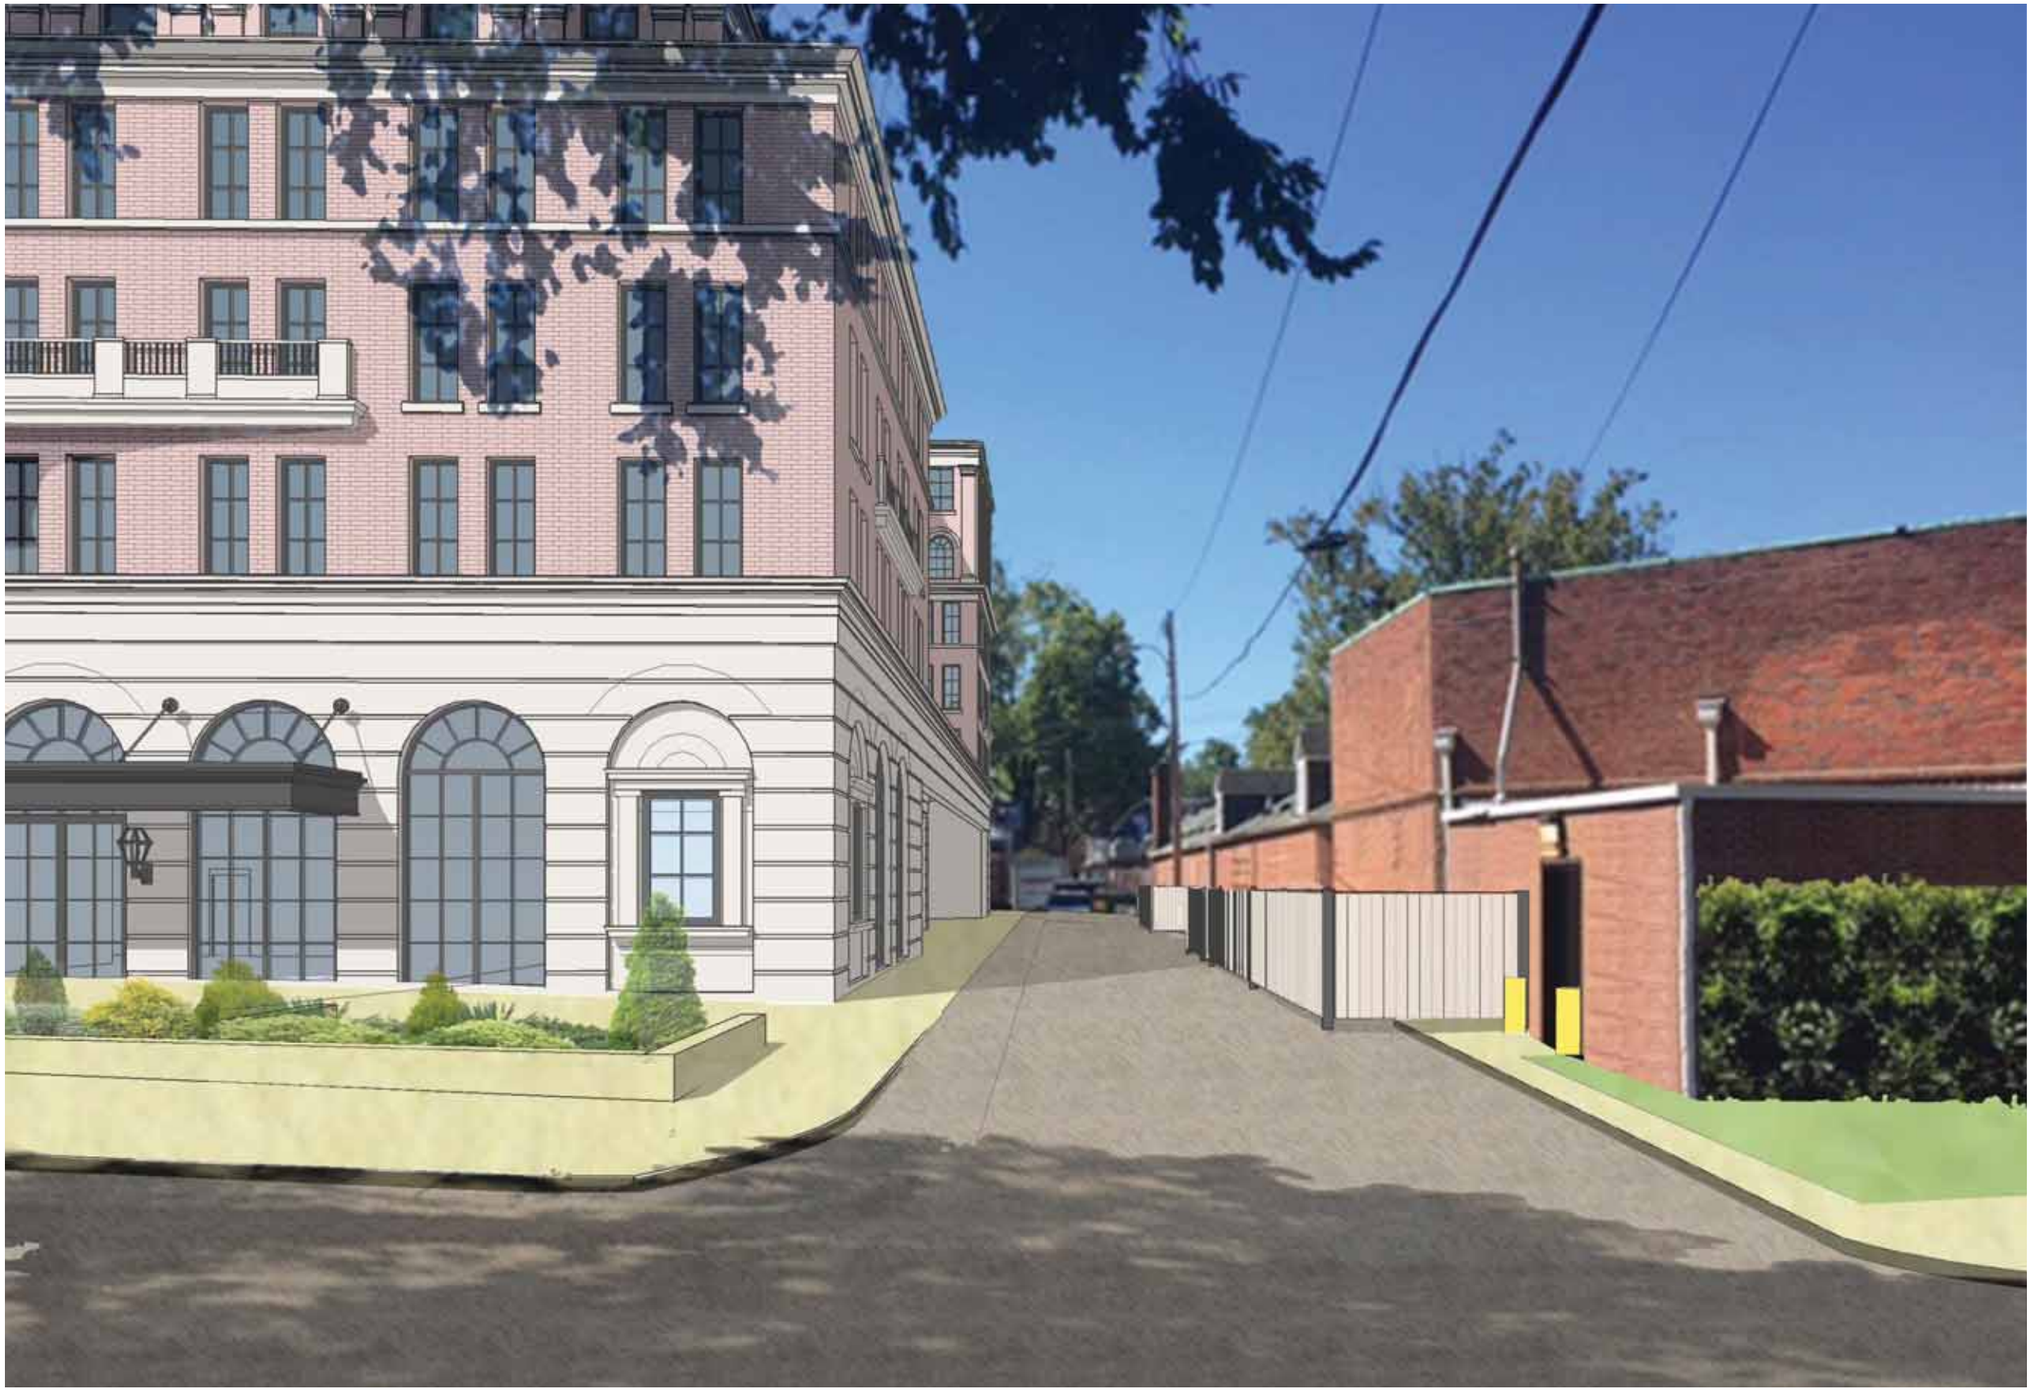

© 2016 Torti Gallas Urban, Inc. | 1326 H Street NE 2nd Floor Washington, DC 20002

10 / 26 / 2016

View from Yuma - Proposed Public Alley

CL06

TORTI GALLAS URBAN

valor development
tortigallasurban

thelady bird