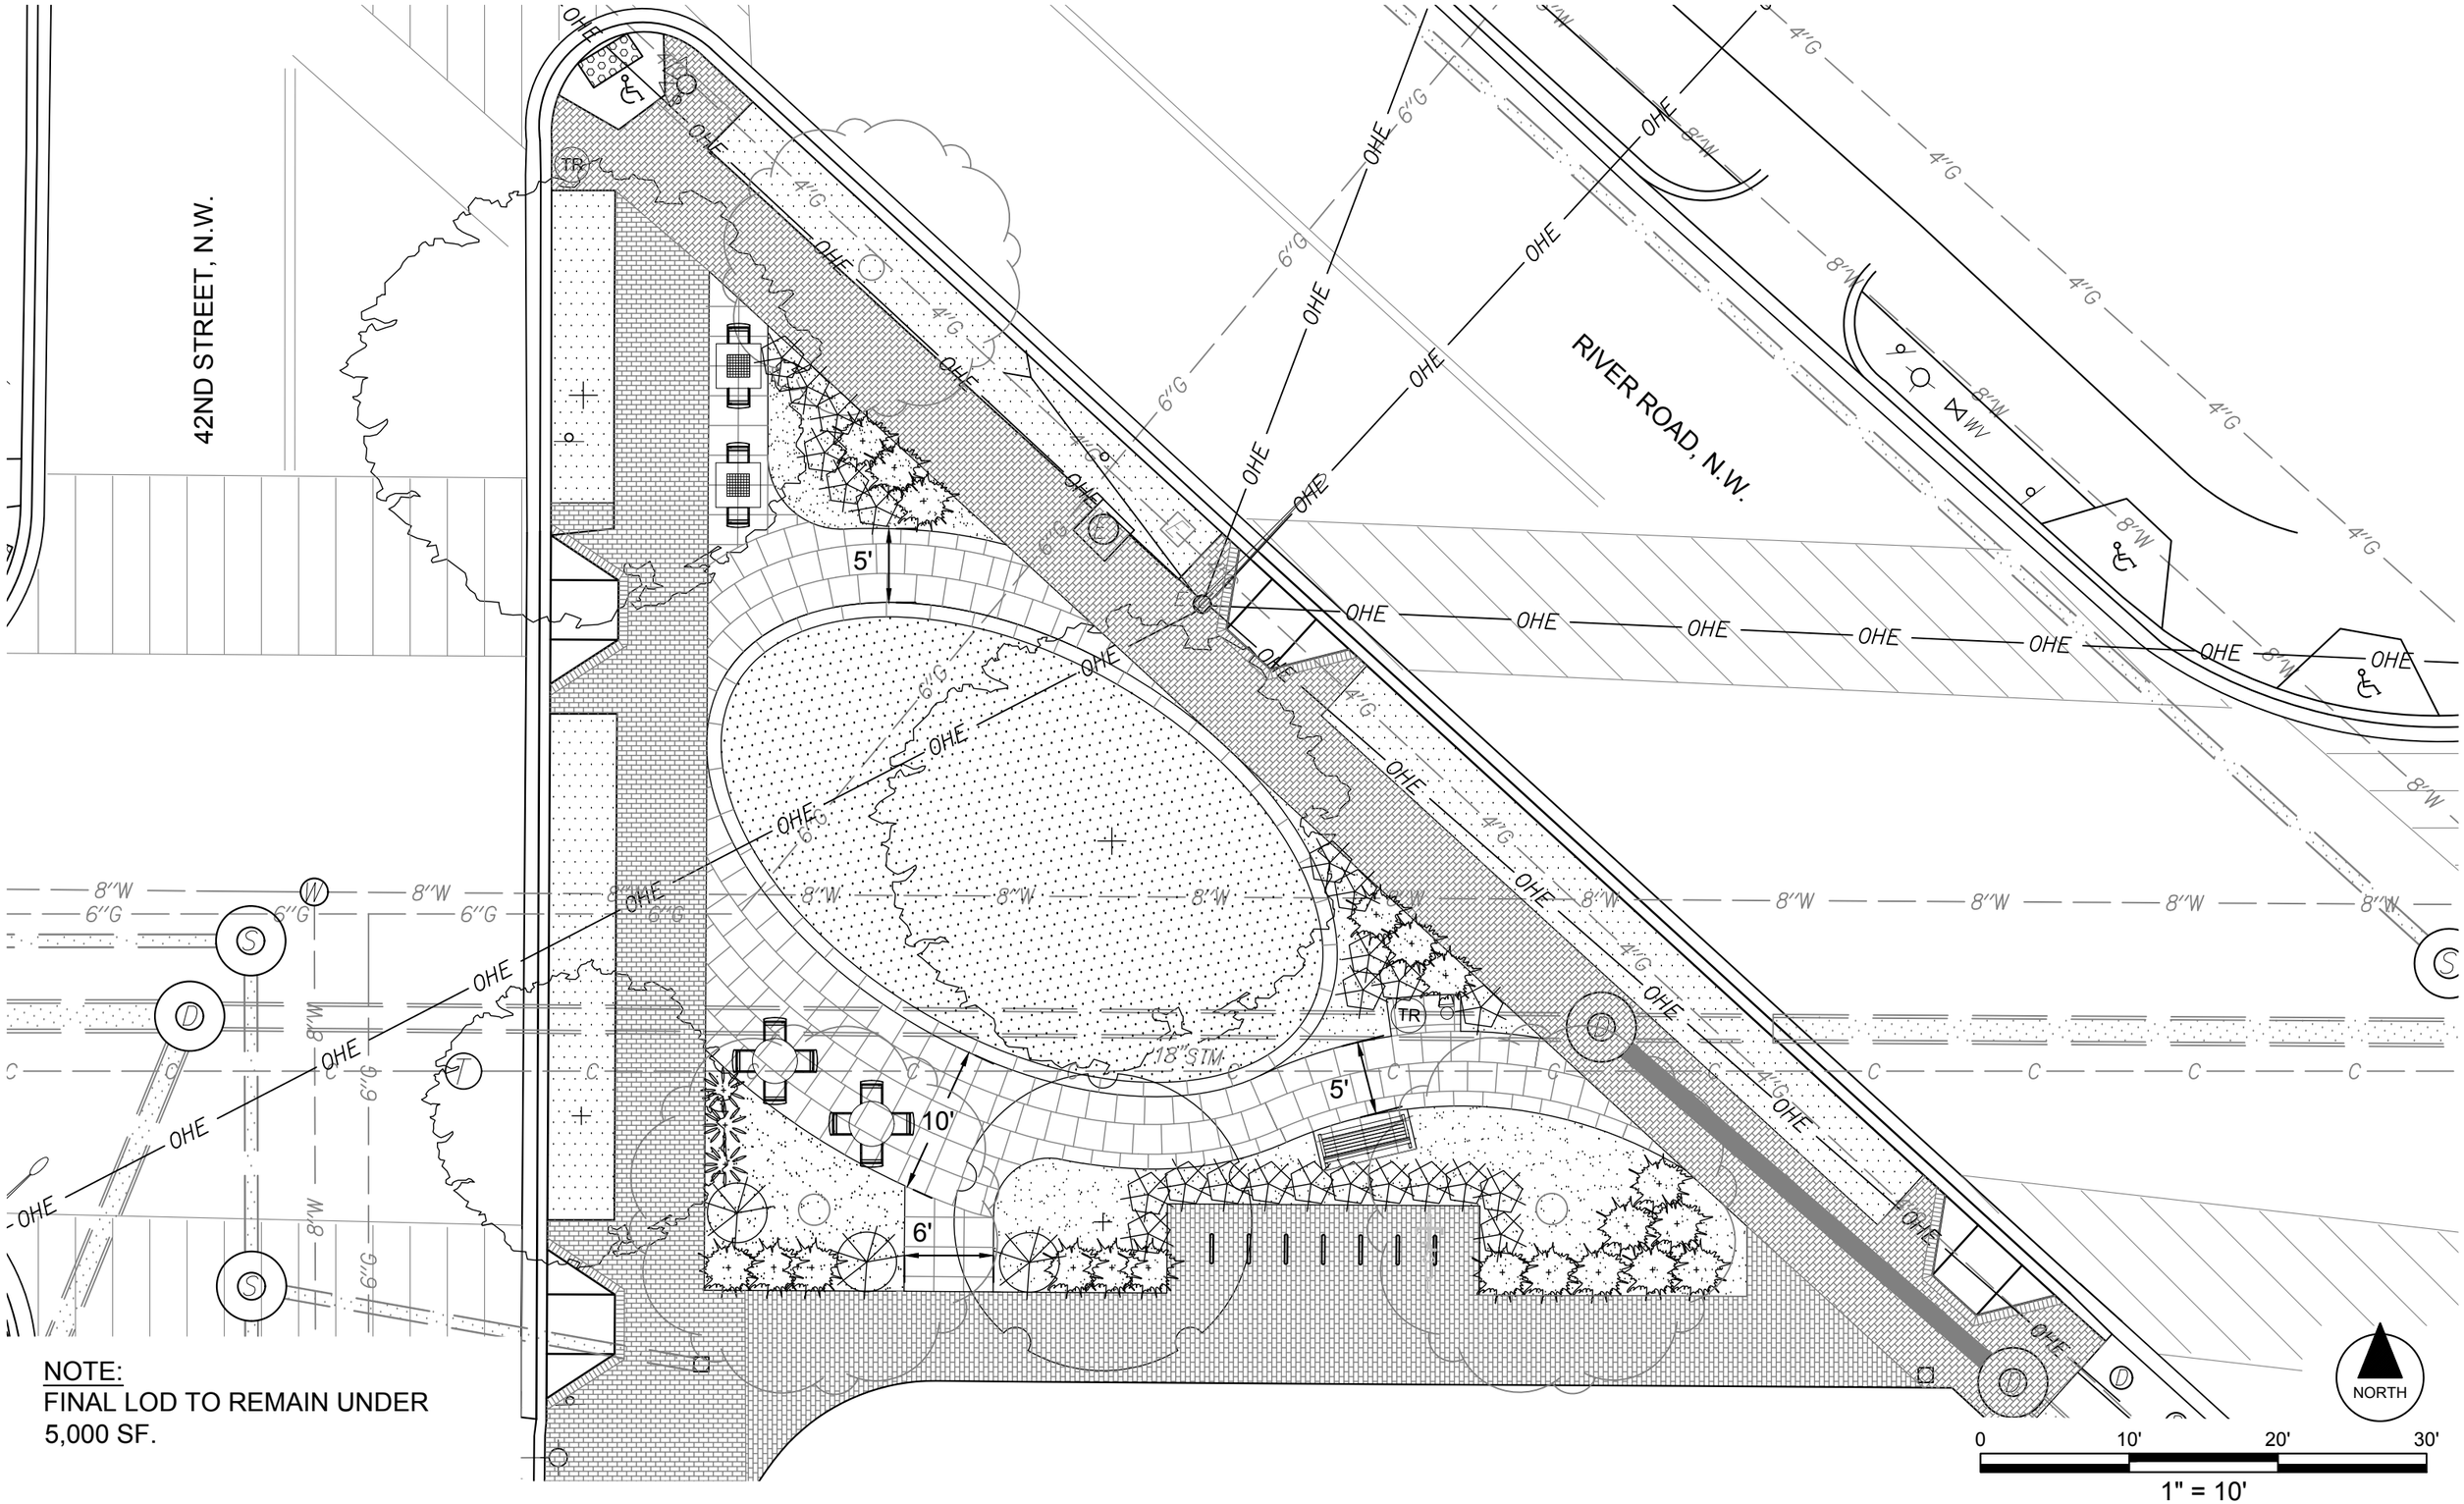

NOTE:
FINAL LOD TO REMAIN UNDER
5,000 SF.